# AUTUMN RIDGE

Part of the West 1/2 of the SE 1/4 of Fractional Section 5, T12N–R4E, Saginaw Township, Saginaw County, Michigan

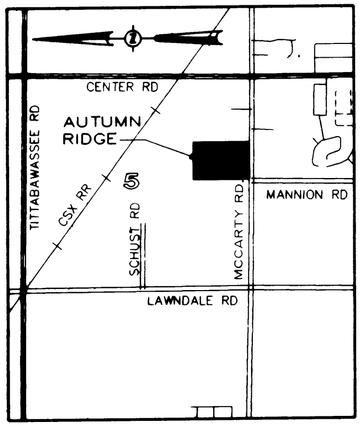


**VICINITY MAP**
NO SCALE

1 INCH = 100 FT.

## CURVE DATA

| CURVE No. | RADIUS | DELTA ANGLE | ARC | CHORD | BEARING |
|---|---|---|---|---|---|
| C1 | 75.00' | 307°47'23" | 402.89' | 66.00' | S 44° 10'56"W |
| C2 | 367.00' | 07°08'20" | 45.73' | 45.70' | S 40° 36'46"W |
| C3 | 433.00' | 06°35'43" | 49.84' | 49.81' | S 40° 53'04"W |
| C4 | 75.00' | 307°47'23" | 402.89' | 66.00' | N 44° 10'56"E |
| C5 | 467.00' | 44°16'33" | 360.88' | 351.97' | N 22° 02'40"E |
| C6 | 533.00' | 21°43'33" | 202.11' | 200.90' | N 33° 19'09"E |
| C7 | 66.00' | 67°26'58" | 77.70' | 73.29' | N 33° 49'05"W |
| C8 | 533.00' | 15°26'14" | 143.61' | 143.17' | N 07° 37'30"E |
| C9 | 125.00' | 141°07'01" | 307.87' | 235.74' | N 04° 13'33"W |
| C10 | 125.00' | 141°06'47" | 307.87' | 235.74' | S 04° 02'35"W |

## LEGEND

1. ALL DIMENSIONS ARE IN FEET.
2. MONUMENTS, CONSISTING OF IRON RODS, ONE HALF INCH IN DIAMETER AND 36 INCHES IN LENGTH WITH CAP No. 26454, ENCASED IN CONCRETE CYLINDERS, 4 INCHES IN DIAMETER AND 36 INCHES IN LENGTH, HAVE BEEN PLACED AT ALL POINTS SHOWN BY SYMBOL "O"
3. SET 1/2 INCH IRON ROD, 18 INCHES IN LENGTH WITH CAP No. 26454, AT ALL LOT CORNERS, EXCEPT AS NOTED.
4. (NR) INDICATES NON-RADIAL LINE
   (R) INDICATES RADIAL LINE
5. BEARINGS WERE DERIVED FROM "OLDE ENGLISH VILLAGE." RECORDED IN LIBER 22 OF PLATS, PAGES 10 AND 11, SAGINAW COUNTY RECORDS.
6. ◎ INDICATES FOUND CONCRETE MONUMENT.
7. ALL CURVILINEAR MEASUREMENTS ARE ARC DISTANCES.

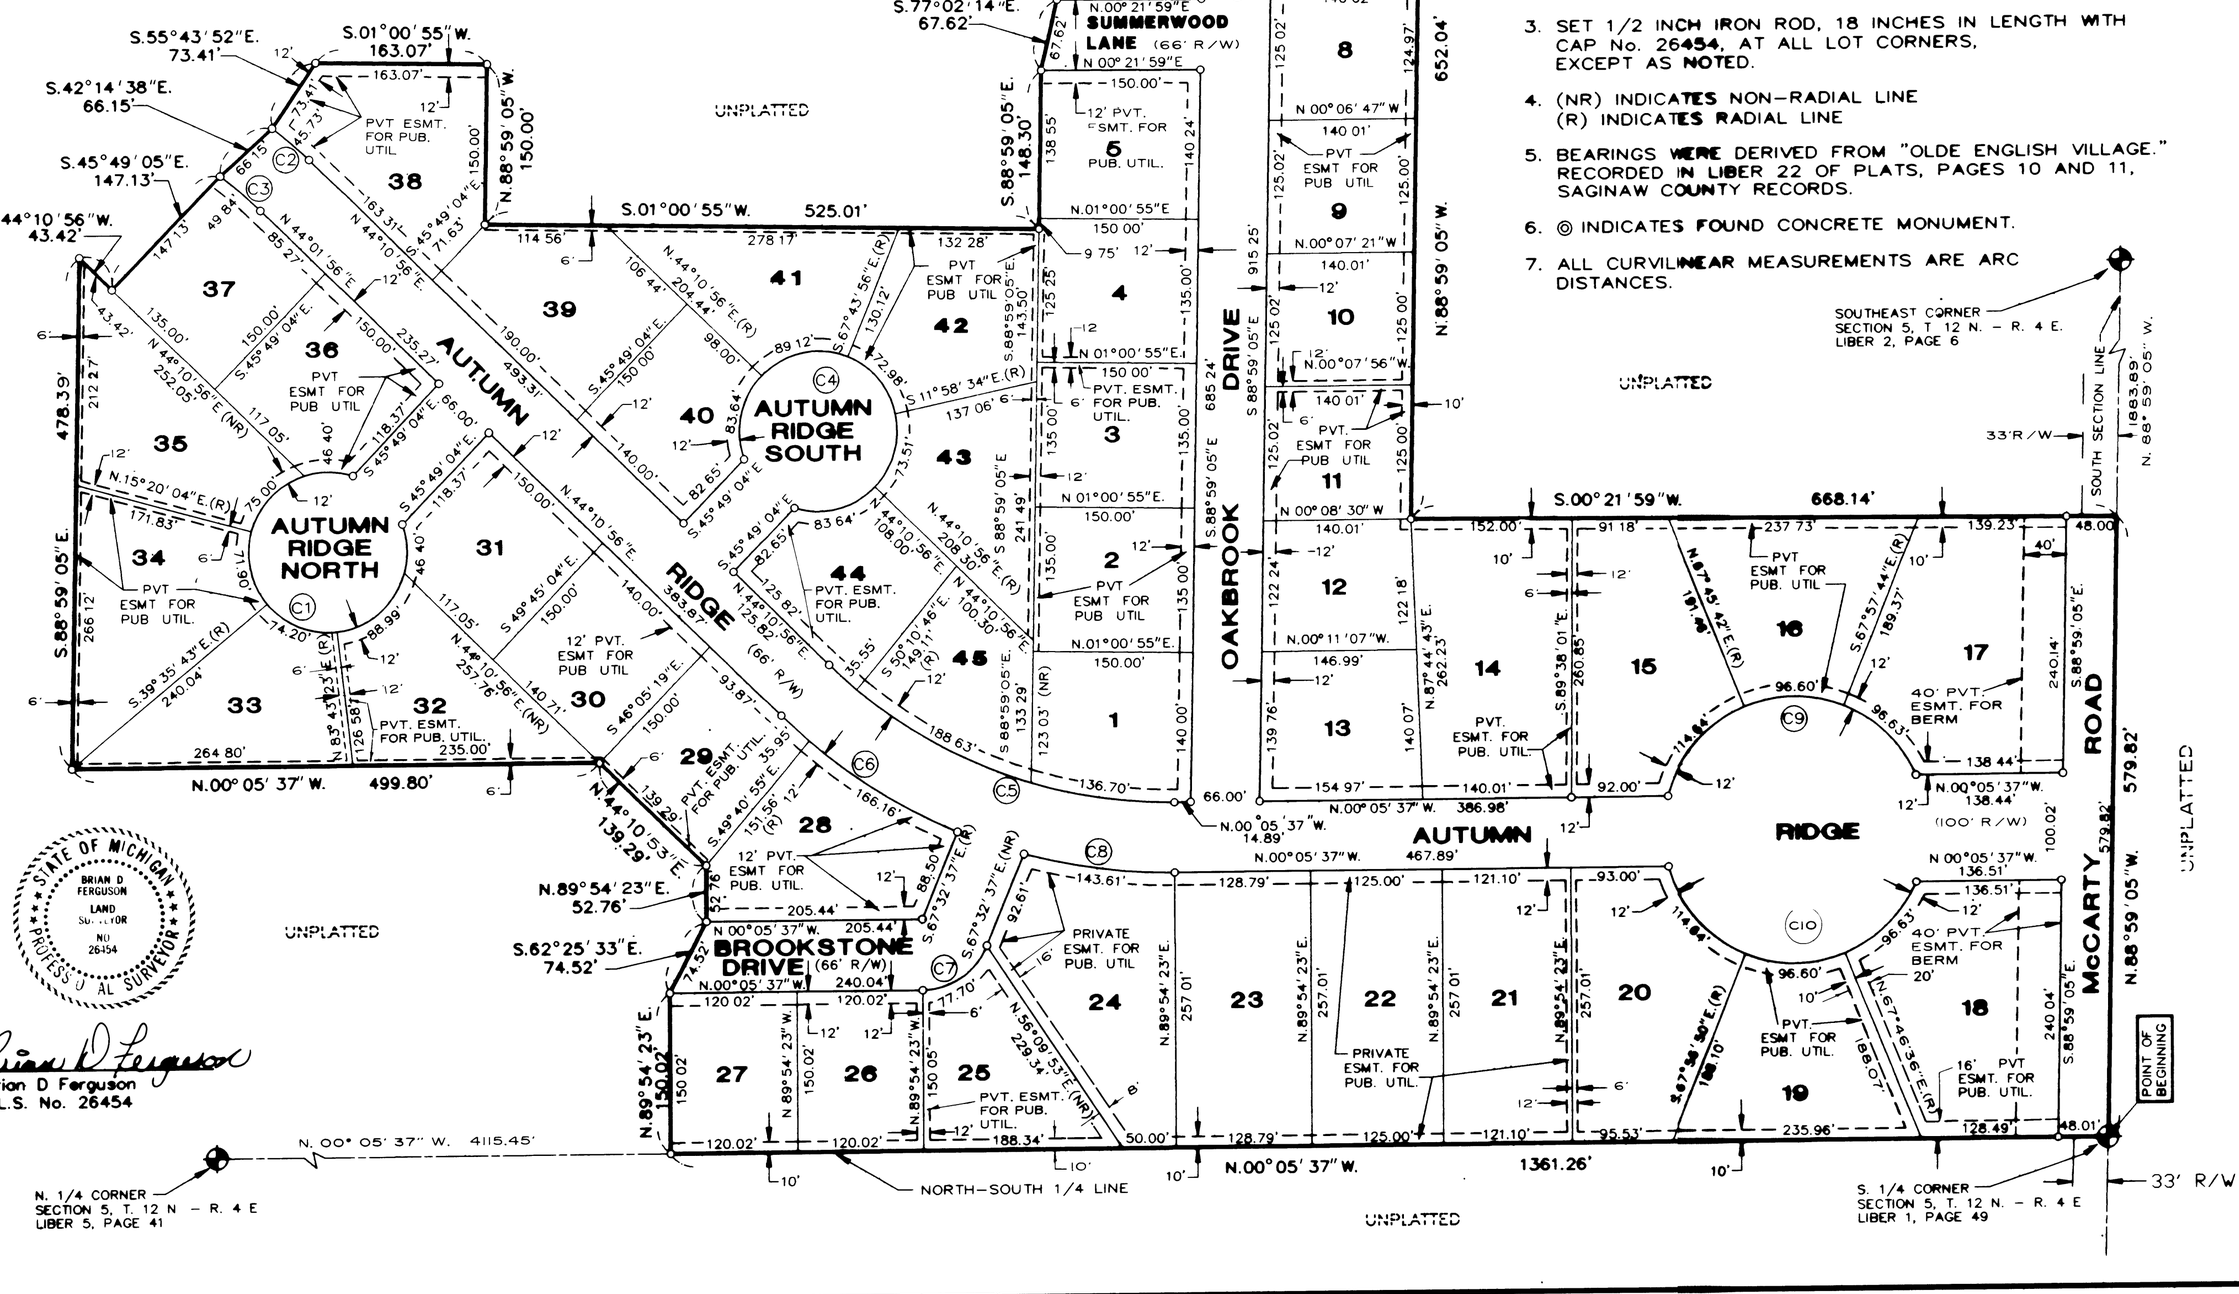


STATE OF MICHIGAN
BRIAN D FERGUSON
LAND SURVEYOR
NO 26454
PROFESSIONAL SURVEYOR

Brian D Ferguson
Brian D Ferguson
L.L.S. No. 26454