CHIPPEWA PLACE NUMBER TWO

PART OF THE SOUTHWEST 1/4 OF SECTION 20, T.12 N. - R.4 E.

SAGINAW TOWNSHIP, SAGINAW COUNTY, MICHIGAN

STATE OF MICHIGAN
JOHN W. MARTIN
LAND SURVEYOR
No. 4000
REGISTERED LAND SURVEYOR

John W. Martin
JOHN W. MARTIN

CERTIFIED TRUE COPY OF RECORDED PLAT
Loren E. Monroe
LOREN E. MONROE
STATE TREASURER
By Richard E. Lomasky
Richard E. Lomasky, Plat Examiner
Date April 28, 1980

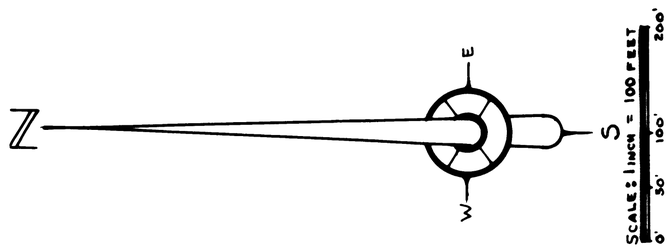
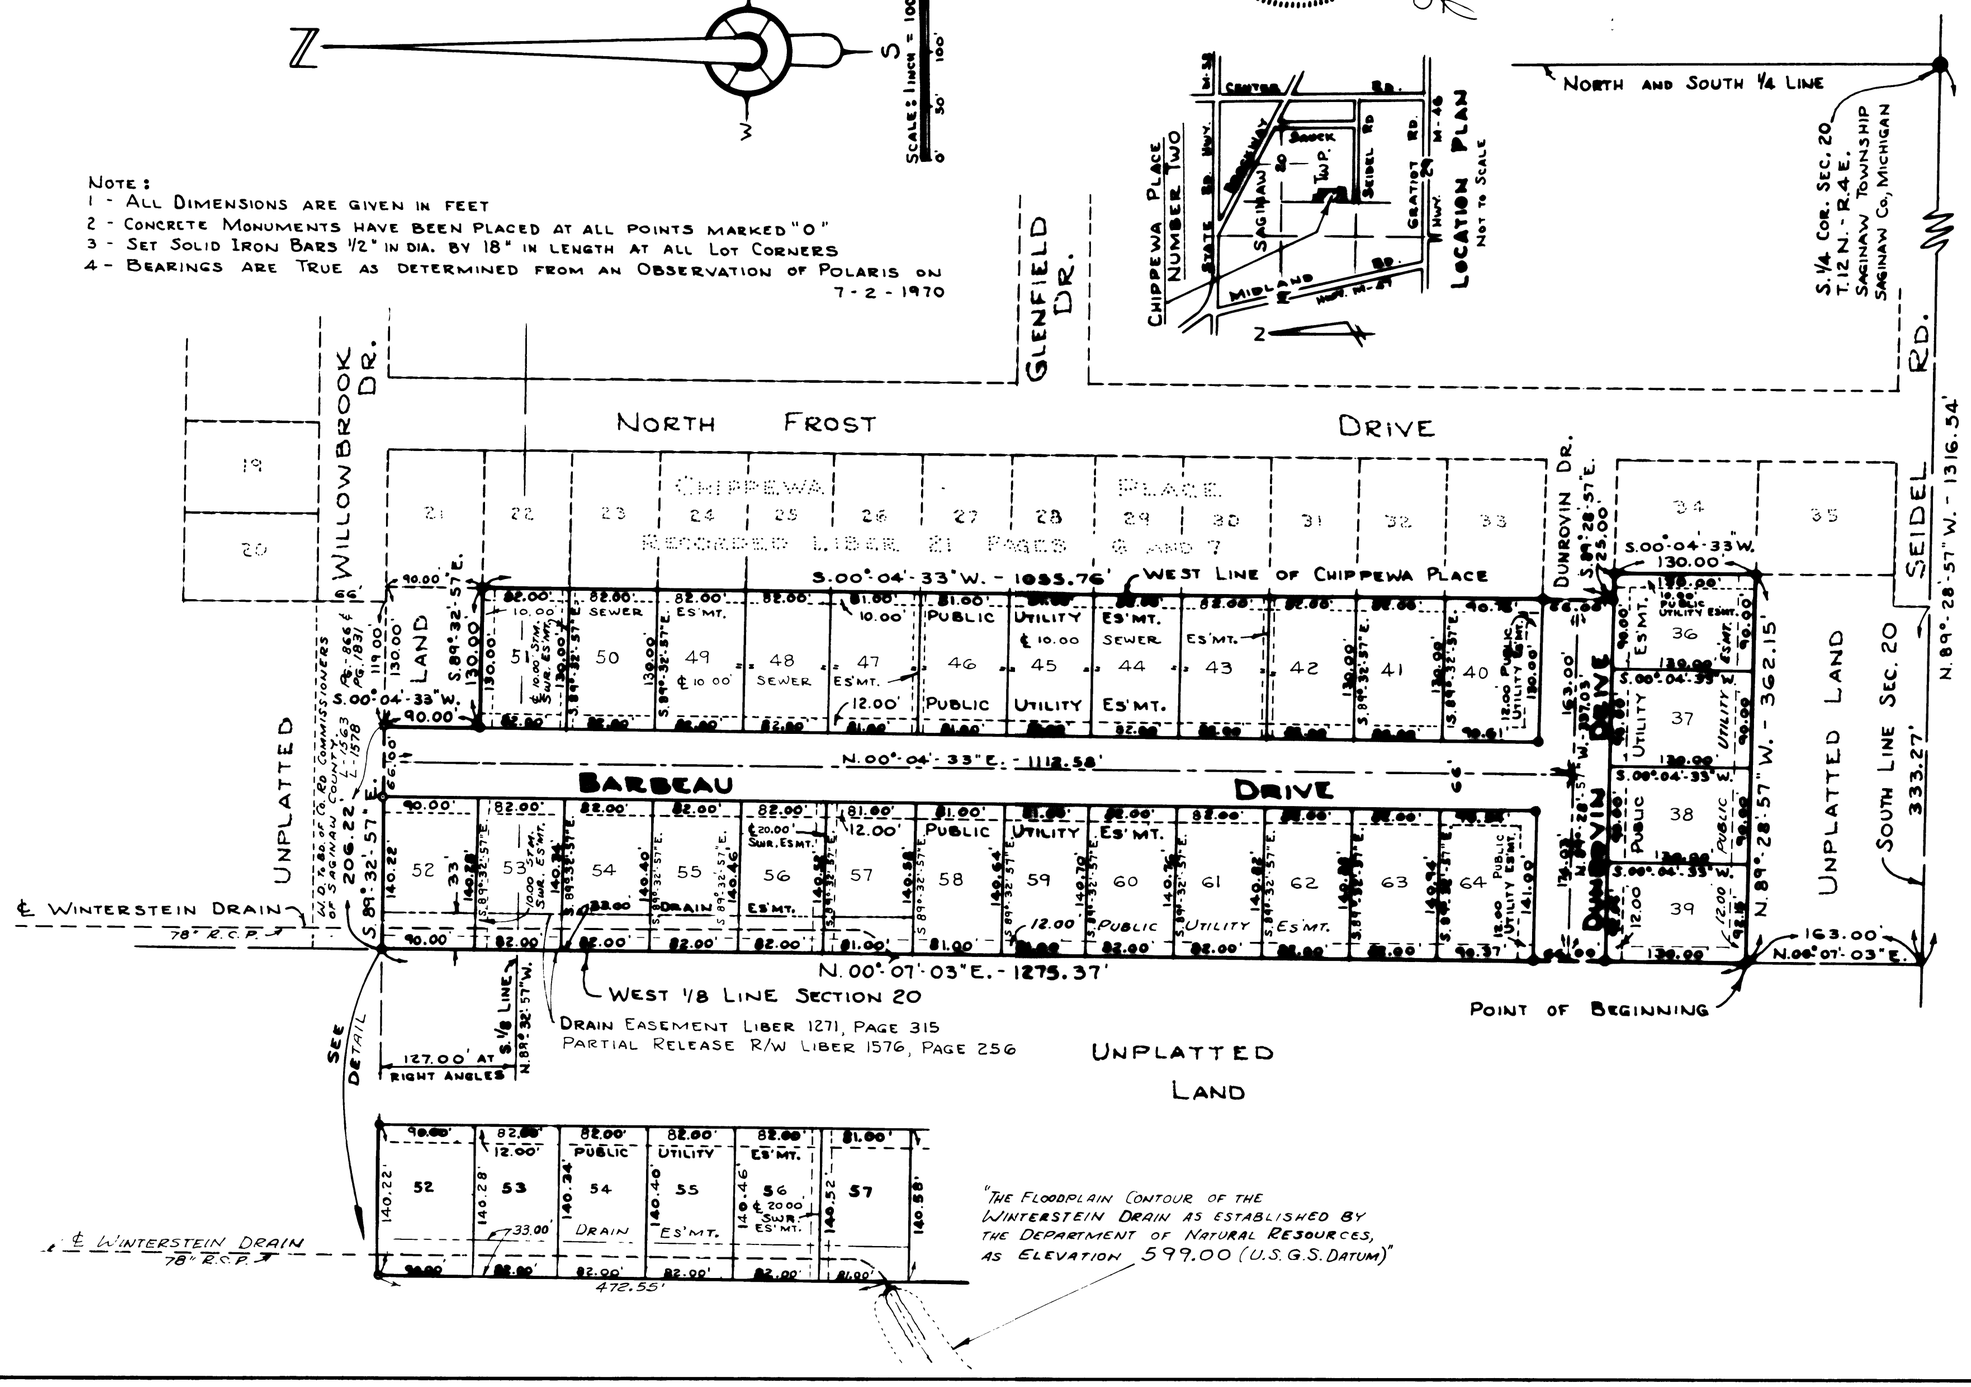
NOTE:
1 - ALL DIMENSIONS ARE GIVEN IN FEET
2 - CONCRETE MONUMENTS HAVE BEEN PLACED AT ALL POINTS MARKED "O"
3 - SET SOLID IRON BARS 1/2" IN DIA. BY 18" IN LENGTH AT ALL LOT CORNERS
4 - BEARINGS ARE TRUE AS DETERMINED FROM AN OBSERVATION OF POLARIS ON 7-2-1970