COTTAGE GROVE SUBDIVISION

PART OF THE NORTHWEST 1/4 OF SECTION 3, T.12N - R.4E.

SAGINAW TOWNSHIP, SAGINAW COUNTY, MICHIGAN

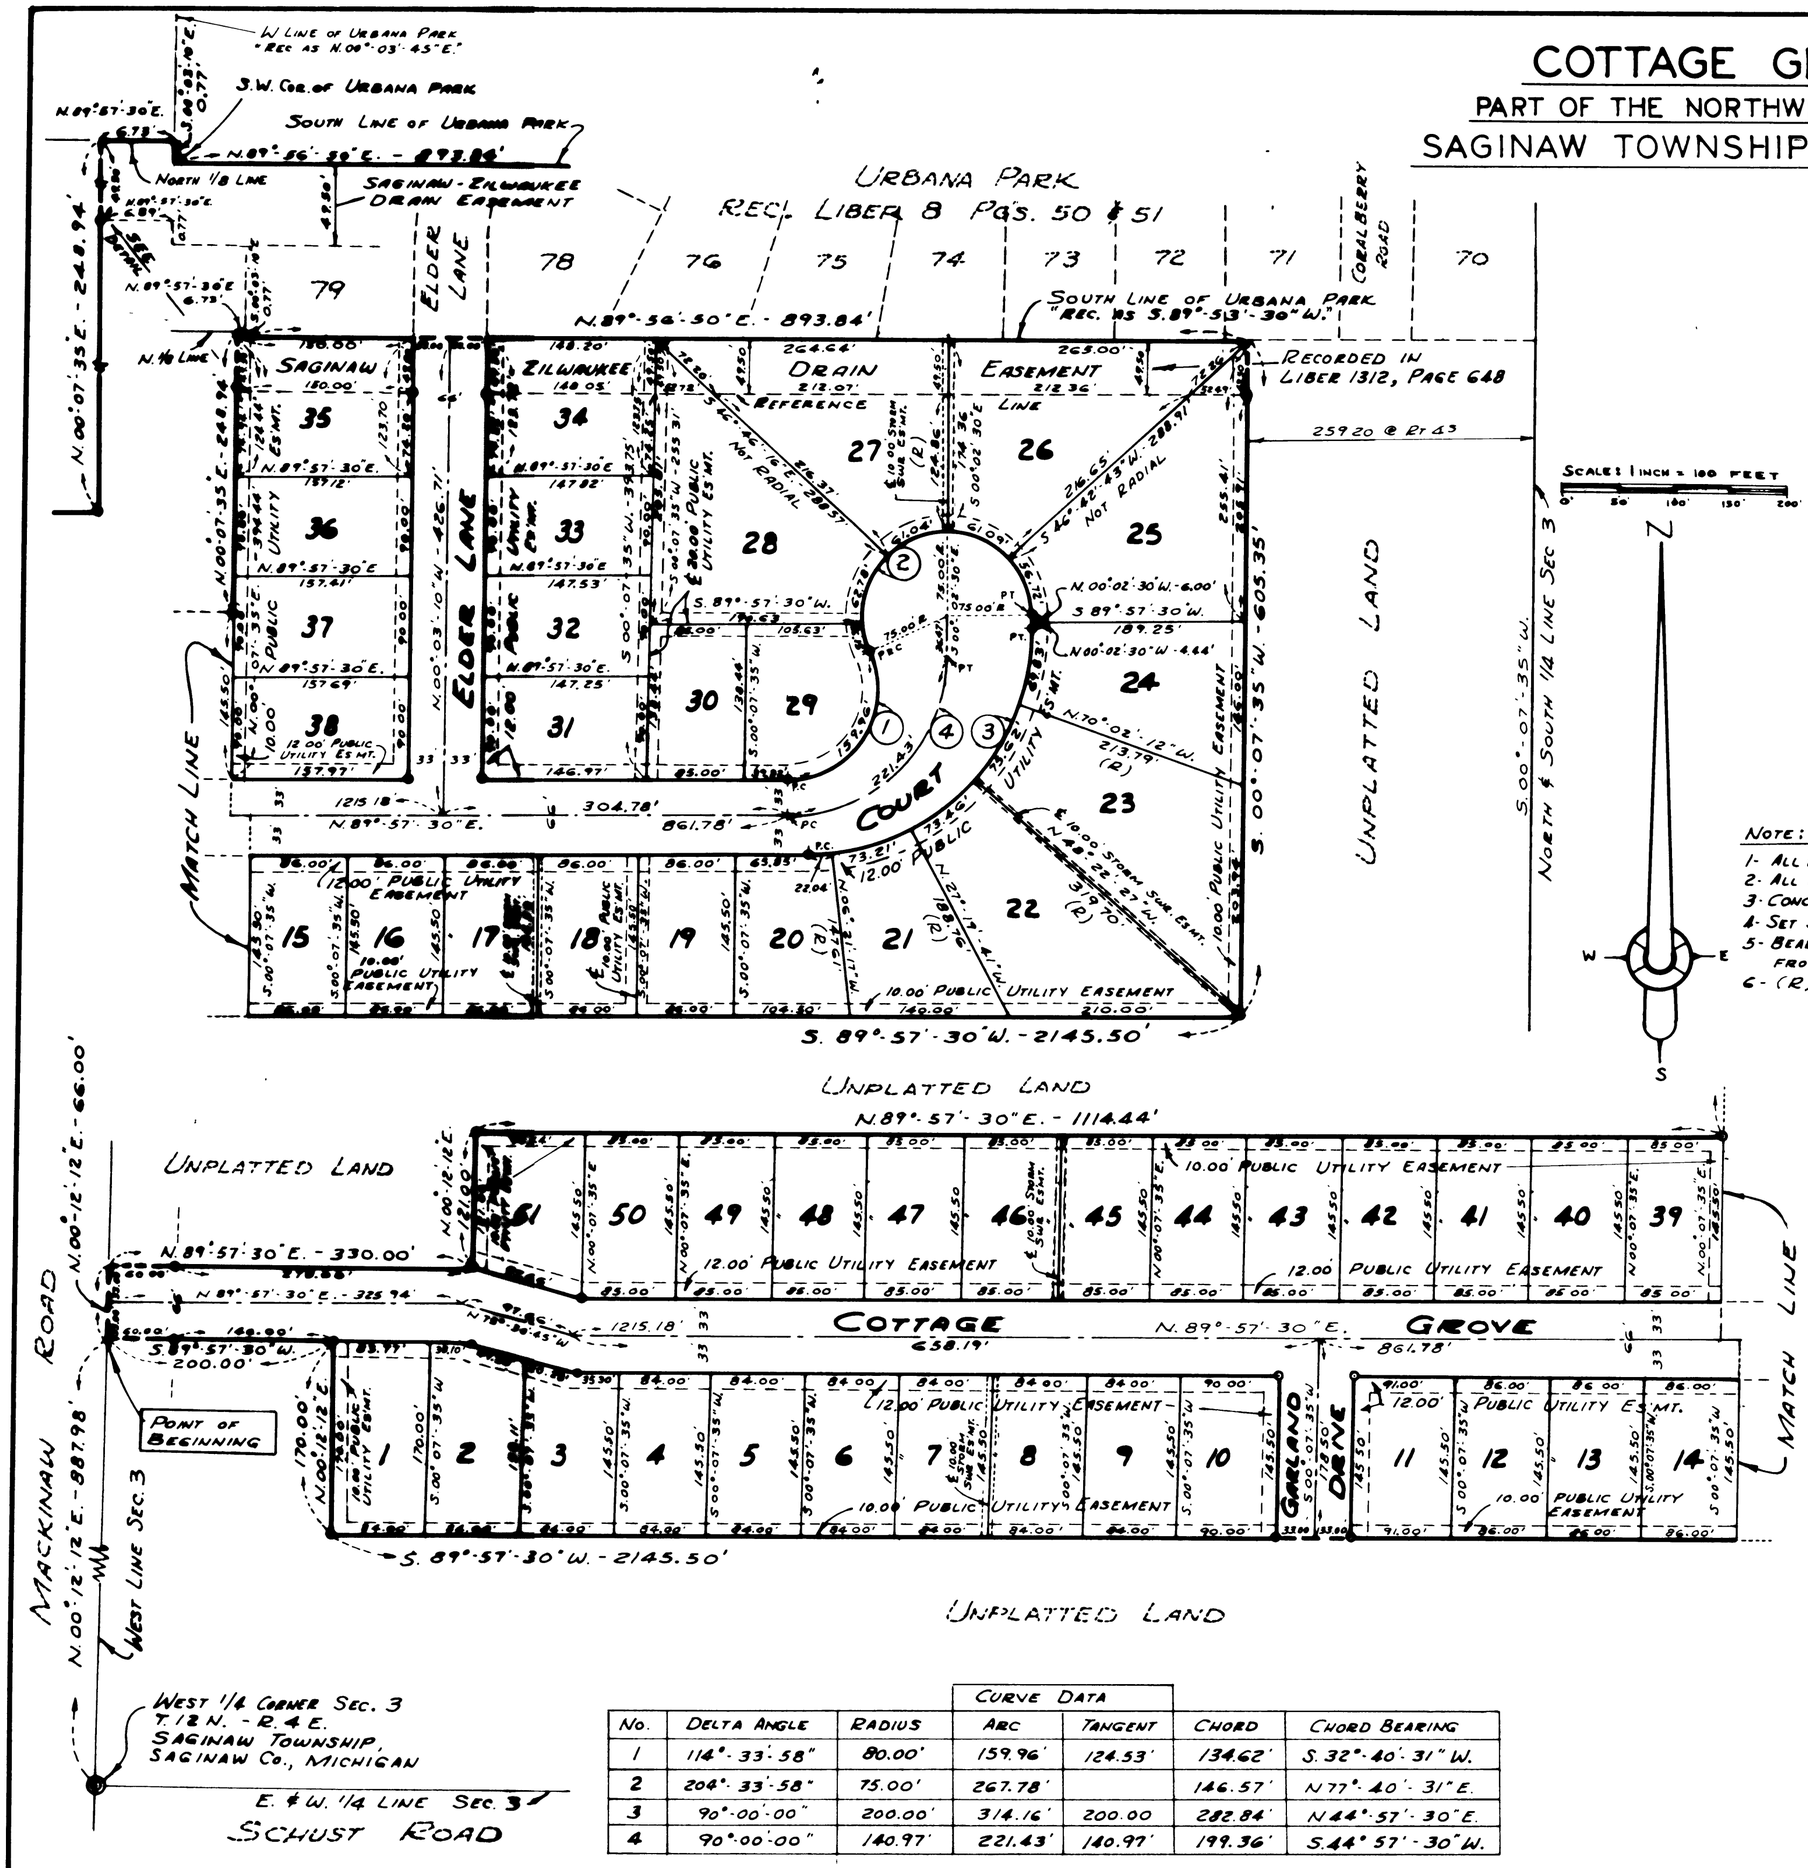

Certified true copy of Recorded plat

Allison Green

ALLISON GREEN
STATE TREASURER

By Richard L. Lomax / mjs
Richard E. Lomax - Plat Examiner

Date May 16, 1977

COTTAGE GROVE SUBDIVISION

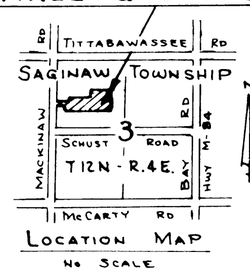

LOCATION MAP
No SCALE

STATE OF MICHIGAN
JOHN W. MARTIN
LAND SURVEYOR
No. 4699
REGISTERED LAND SURVEYOR

NOTE:

1- ALL DIMENSIONS ARE GIVEN IN FEET
2- ALL CURVILINEAR MEASUREMENTS ARE ARC DISTANCES
3- CONCRETE MONUMENTS HAVE BEEN PLACED AT ALL POINTS MARKED "O"
4- SET SOLID IRON BARS 1/2" IN DIA. BY 18" IN LENGTH AT ALL LOT CORNERS
5- BEARINGS ARE EXPRESSED TO THE TRUE MERIDIAN AS DETERMINED FROM A SOLAR OBSERVATION OF JANUARY 25, 1968
6- (R) INDICATES A RADIAL LINE

	CURVE DATA					
No.	DELTA ANGLE	RADIUS	ARC	TANGENT	CHORD	CHORD BEARING
1	114°-33'-58"	80.00'	159.96'	124.53'	134.62'	S.32°-40'-31"W.
2	204°-33'-58"	75.00'	267.78'		146.57'	N77°-40'-31"E.
3	90°-00'-00"	200.00'	314.16'	200.00	282.84'	N44°-57'-30"E.
4	90°-00'-00"	140.97'	221.43'	140.97'	199.36'	S.44°-57'-30"W.