SHEET 1 OF 2 SHEETS

NORMANDY ACRES

PART OF FRACTIONAL NORTH HALF OF SECTION 19, T.12N. - R.4E.

SAGINAW TOWNSHIP, SAGINAW COUNTY, MICHIGAN

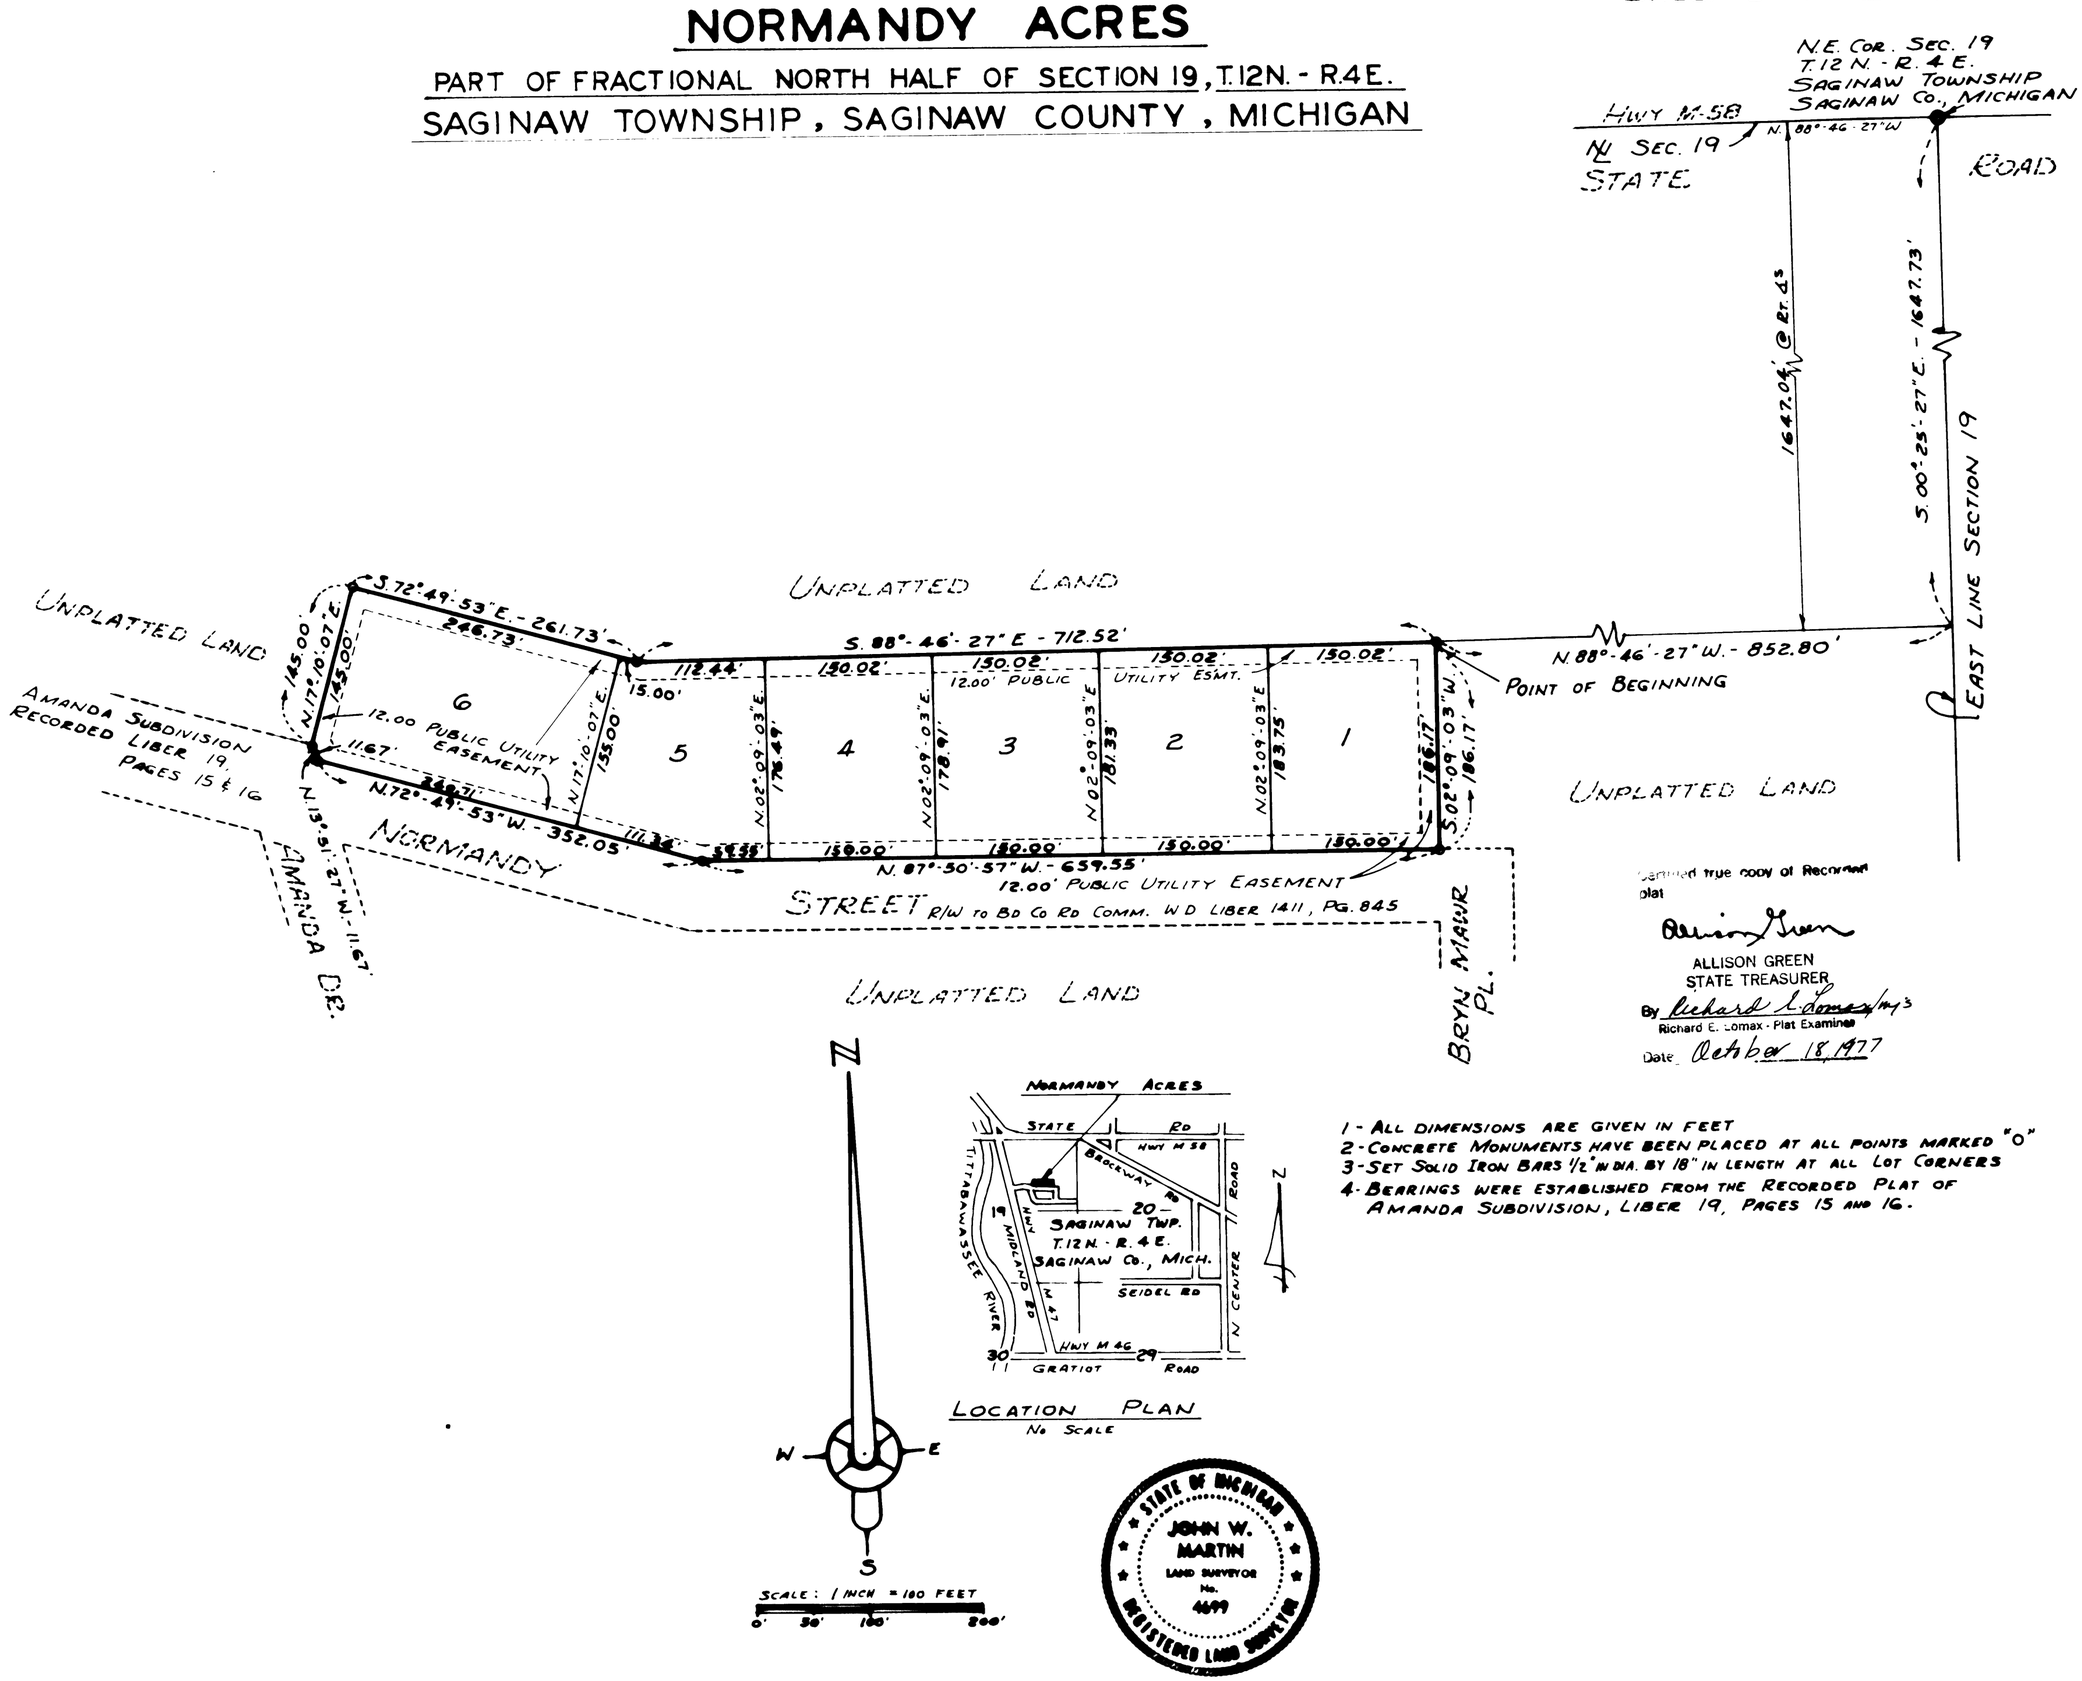

Certified true copy of Recorded plat

Allison Green

ALLISON GREEN
STATE TREASURER

By Richard E. Lomax

Richard E. Lomax - Plat Examiner

Date October 18, 1977

1 - ALL DIMENSIONS ARE GIVEN IN FEET
2 - CONCRETE MONUMENTS HAVE BEEN PLACED AT ALL POINTS MARKED "O"
3 - SET SOLID IRON BARS 1/2" IN DIA. BY 18" IN LENGTH AT ALL LOT CORNERS
4 - BEARINGS WERE ESTABLISHED FROM THE RECORDED PLAT OF AMANDA SUBDIVISION, LIBER 19, PAGES 15 AND 16.