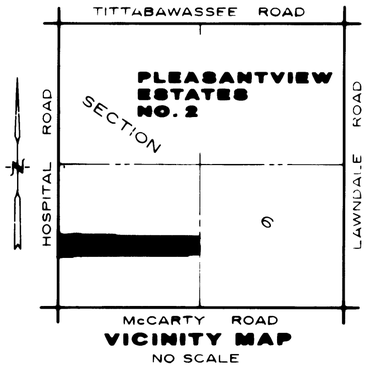

VICINITY MAP
NO SCALE

PLEASANTVIEW ESTATES NO. 2

PART OF THE SW 1/4 OF FRACTIONAL SECTION 6, T.12N.-R.4E.
SAGINAW TOWNSHIP, SAGINAW COUNTY, MICHIGAN

LEGEND

(1) ALL DIMENSIONS ARE GIVEN IN FEET.

(2) MONUMENTS, CONSISTING OF IRON RODS ONE HALF INCH IN DIAMETER AND 36 INCHES IN LENGTH WITH CAP NO. 26454, ENCASED IN CONCRETE CYLINDERS 4 INCHES IN DIAMETER AND 36 INCHES IN LENGTH, HAVE BEEN PLACED AT ALL POINTS SHOWN BY SYMBOL "O"

(3) " ● " INDICATES FOUND CONCRETE MONUMENT

(4) SET 1/2 INCH IRON ROD, 18 INCHES IN LENGTH, WITH CAP NO. 26454, AT ALL LOT CORNERS,

(5) BEARINGS WERE DERIVED FROM "PLEASANTVIEW ESTATES", RECORDED IN LIBER 22, PAGES 32, 33 AND 34.

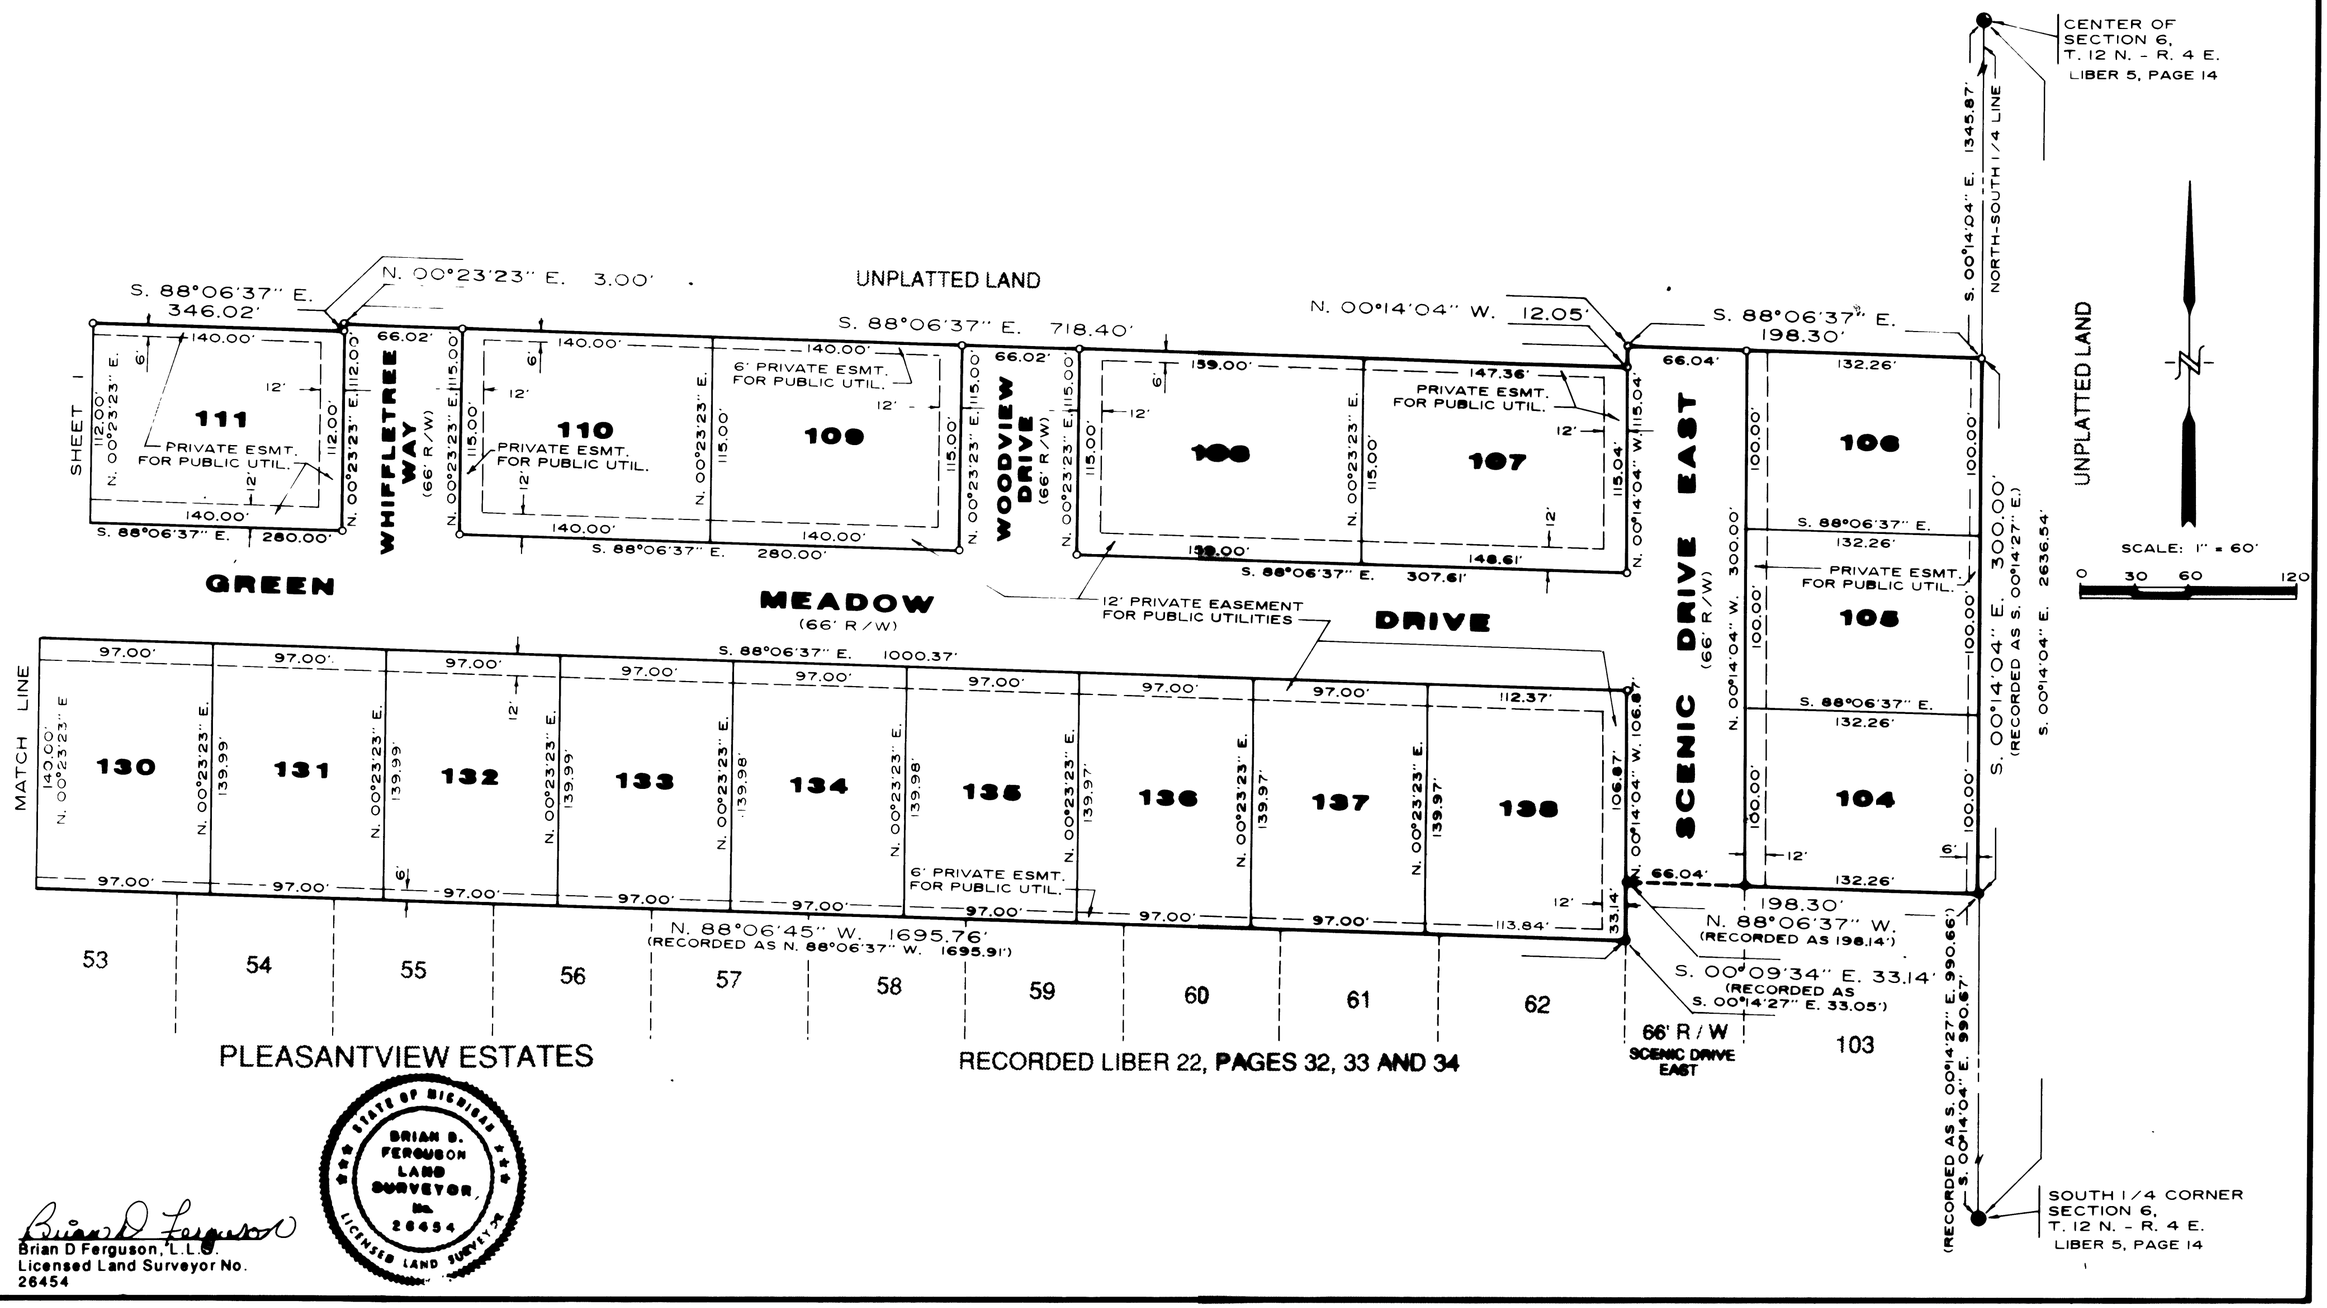

PLEASANTVIEW ESTATES

RECORDED LIBER 22, PAGES 32, 33 AND 34

STATE OF MICHIGAN
BRIAN D. FERGUSON
LAND SURVEYOR
No. 26454
LICENSED LAND SURVEYOR

Brian D Ferguson

Brian D Ferguson, L.L.S.
Licensed Land Surveyor No.
26454