RISER PLAT

A PART OF N.W. ¼ OF S.W. ¼ — SECTION 21, T. 12 N.-R. 4 E.

SAGINAW TOWNSHIP-SAGINAW COUNTY-MICHIGAN

SCALE: 1 INCH = 100 FEET

0 50 100 200 300 400

ALL DIMENSIONS ARE GIVEN IN FEET AND DECIMALS THEREOF

THE SPICER ENGINEERING COMPANY
SAGINAW, MICHIGAN
1953

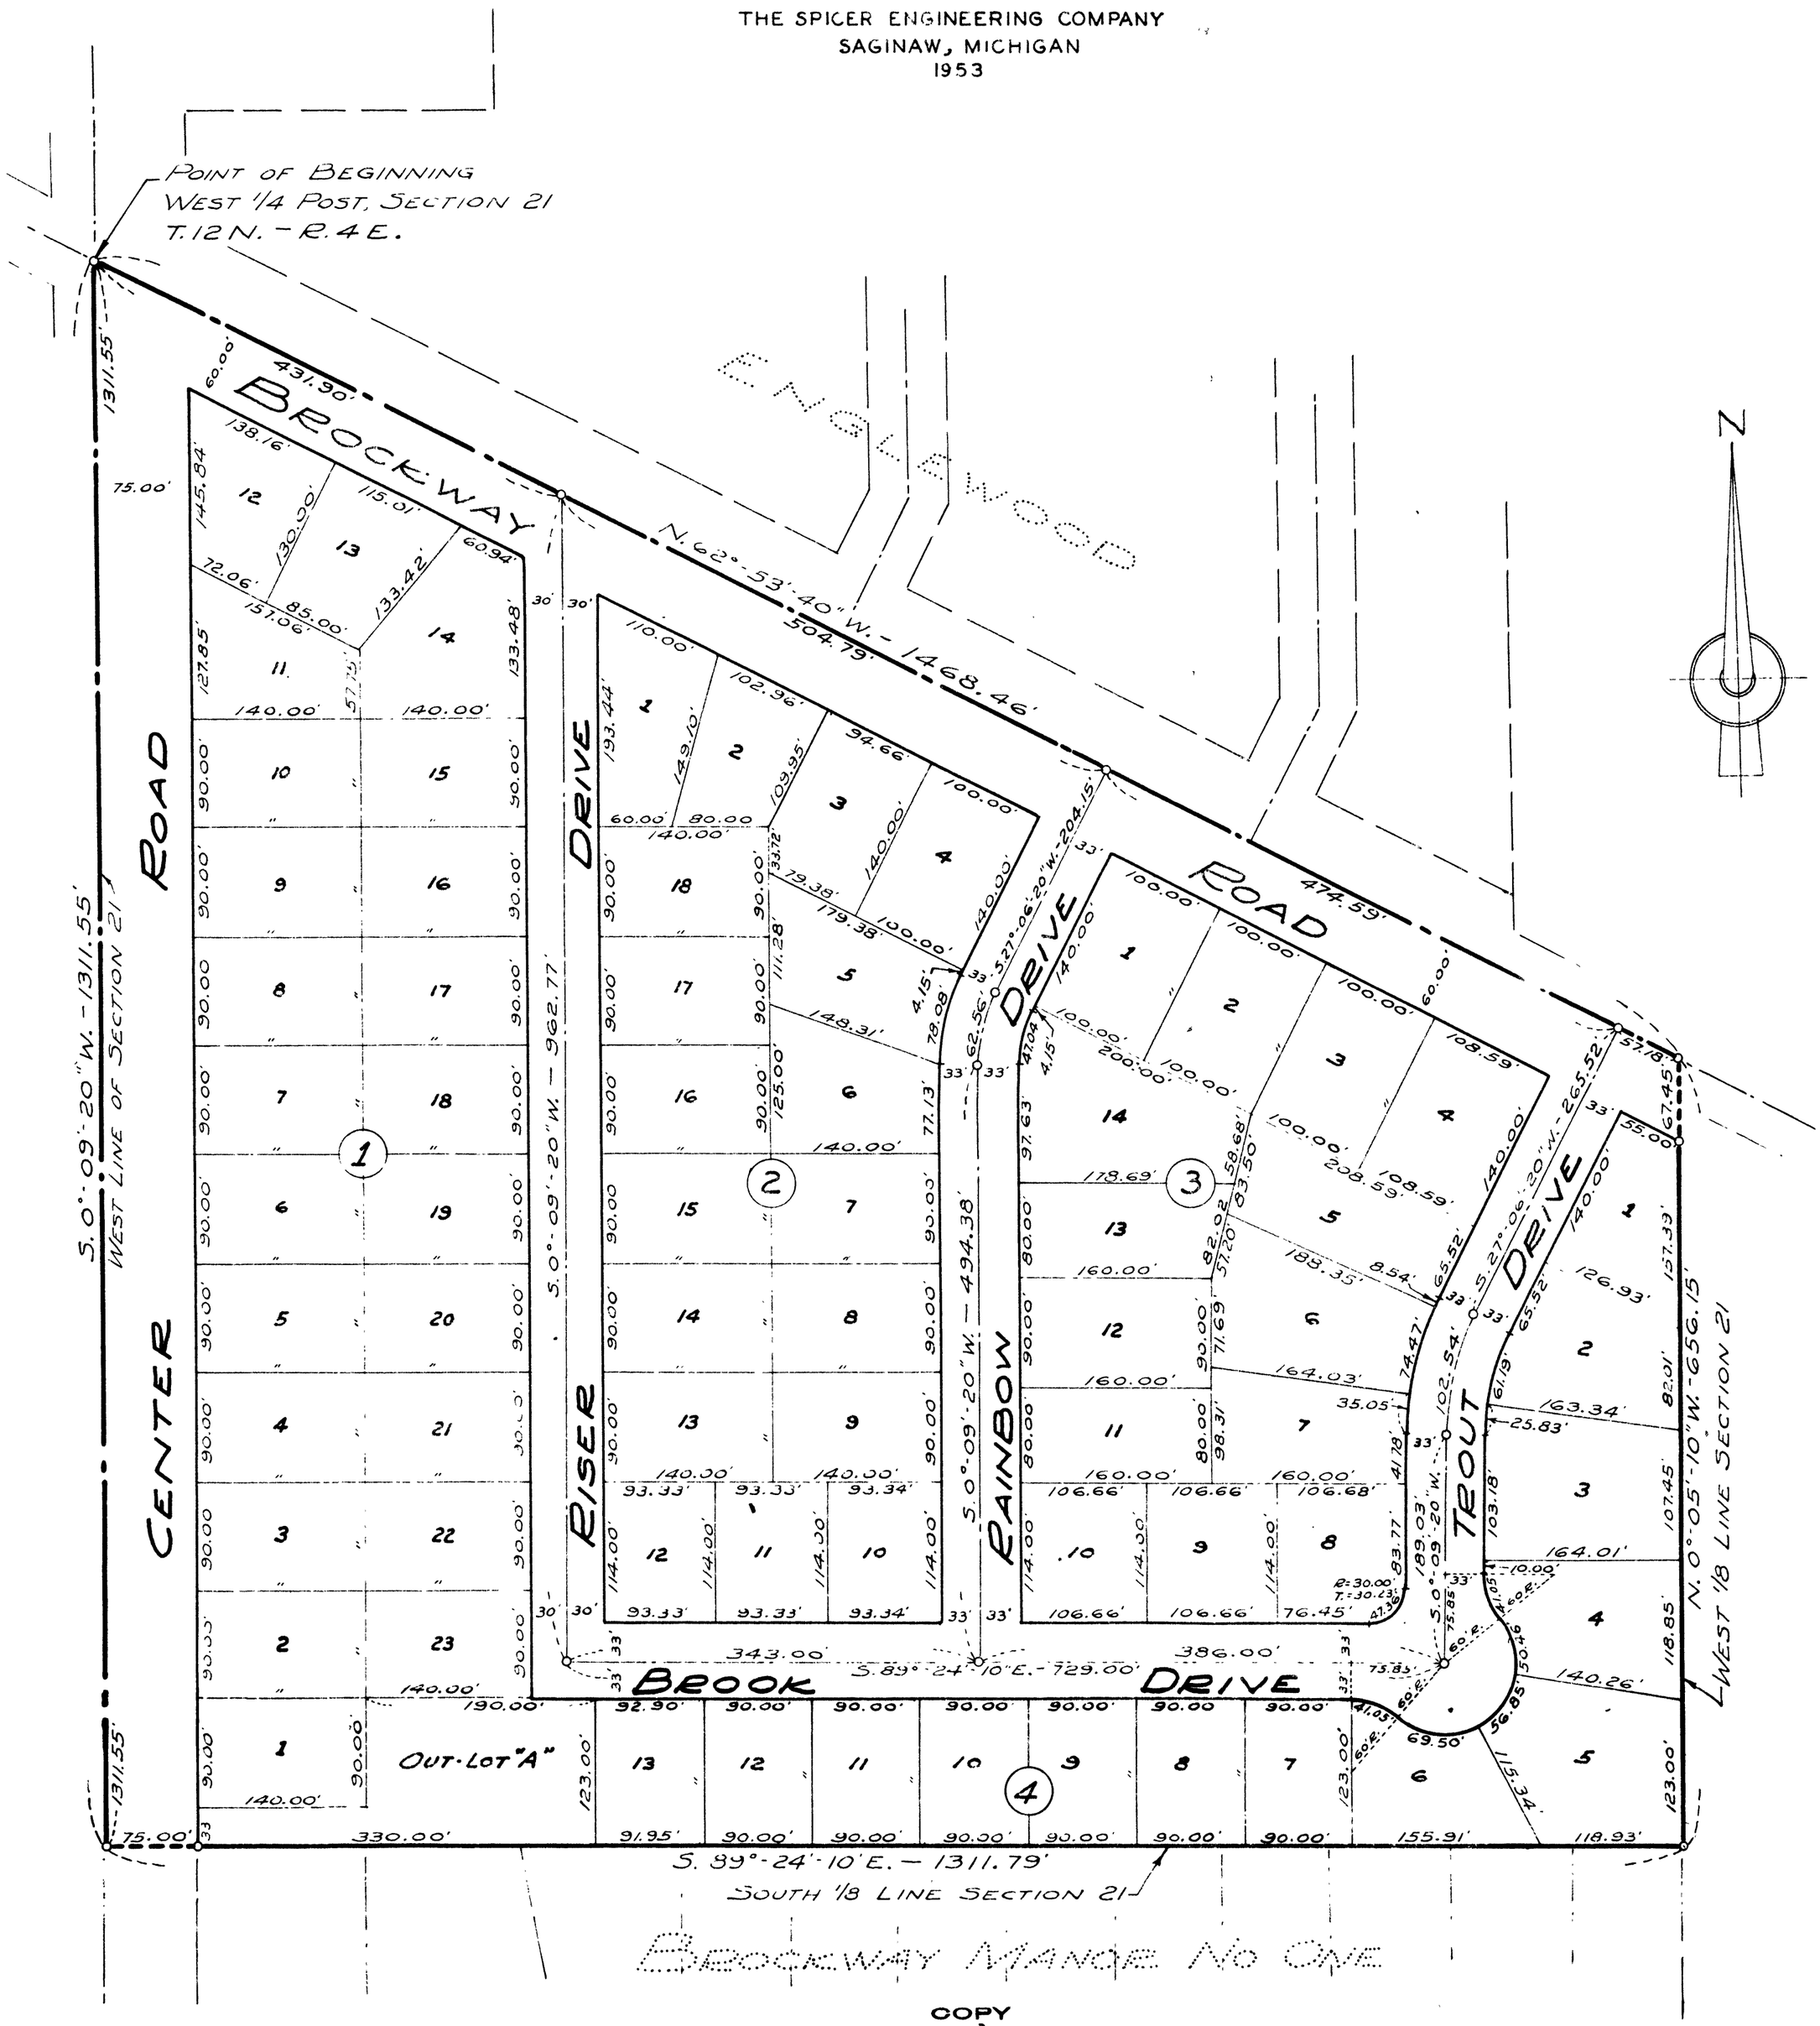

COPY

Register's Office } ss.
Saginaw County.

Plat of Riser Plat
Saginaw Township

was Recorded this 24 day of
December A.D., 1953 at 9:00 O'clock
A. M. in Liber 8 of Plats
on Page 1 and 2

Clara P. Turek
Register of Deeds

ORIGINAL ON FILE

I hereby certify that this copy is a true copy of the map or plot forwarded the Register of Deeds for recording.

Date December 21, 1953

Filed in Auditor General's Dept.
Date December 28, 1953

Examined and Approved
Date December 21, 1953

John B. Martin
AUDITOR GENERAL

By D. J. MacLeod
PLAT ENGINEER