COPY

SHEET 1 OF 2 SHEETS

SHEFFIELD PLACE

SECTION 28 - TOWNSHIP 12 NORTH - RANGE 4 EAST

SAGINAW TOWNSHIP - SAGINAW COUNTY - MICHIGAN.

SCALE: 1 INCH=100 FEET

0 50 100 200 300 400

ALL DIMENSIONS ARE GIVEN IN FEET AND DECIMALS THEREOF

SPICER ENGINEERING COMPANY
SAGINAW, MICHIGAN
1965

I hereby certify that the above is a true copy of map of Sheffield Place as recorded in the Register of Deeds for Saginaw County.
Date Jan. 20, 1966
Examined and Approved
Date Feb. 15, 1966
Date Jan. 20, 1966
Aurion Green
Aurion Green
County Plat Examiner
By Richard E. Lomax
Richard E. Lomax - Plat Examiner

COPY
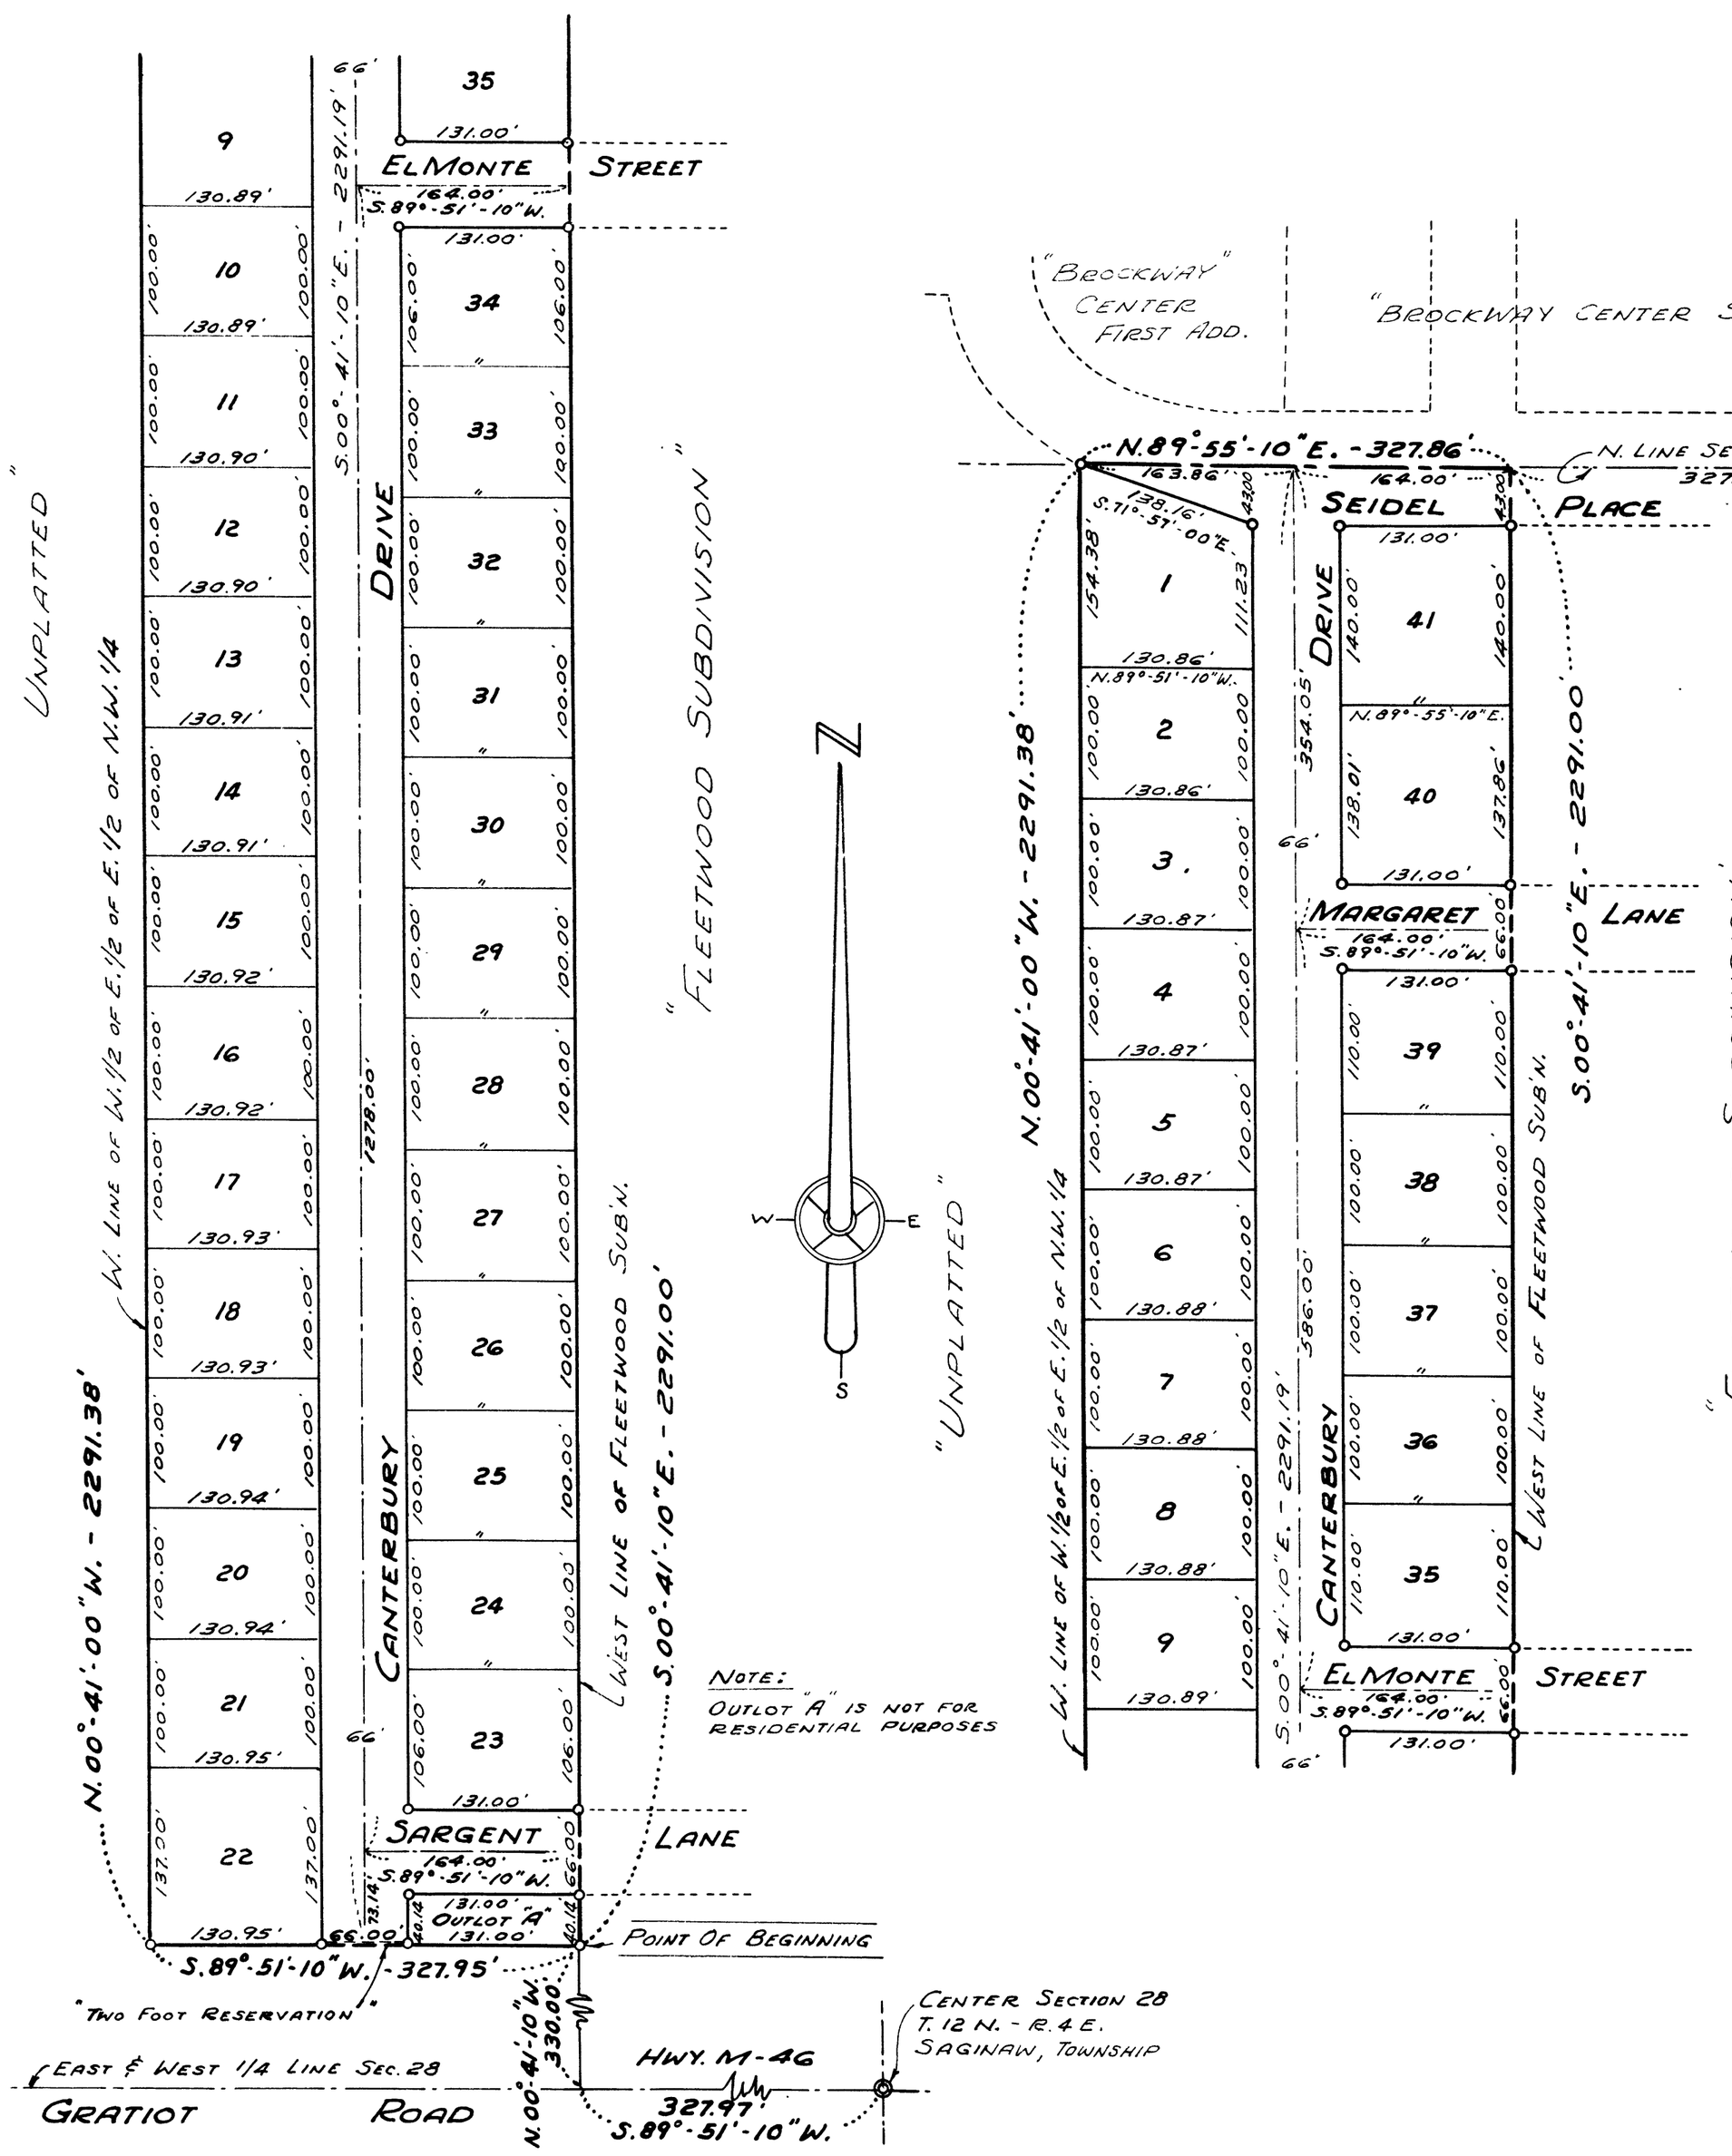
Register's Office
Saginaw County. } S. S.
Plat of Sheffield Place
was Recorded this 21 day of Jan. A. D., 1966 at 5 O'clock P. M, in Liber 15 of Plats on Page 2642
Katherine G. Gage
Register of Deeds
ORIGINAL ON FILE