SILVERWOOD PARK

PART OF THE SOUTHWEST 1/4 OF SECTION 10, T.12N. - R.4E.
SAGINAW TOWNSHIP, SAGINAW COUNTY, MICHIGAN

SHEET 1 OF 2 SHEETS

SCALE: 1" = 50'
0 50 100 200

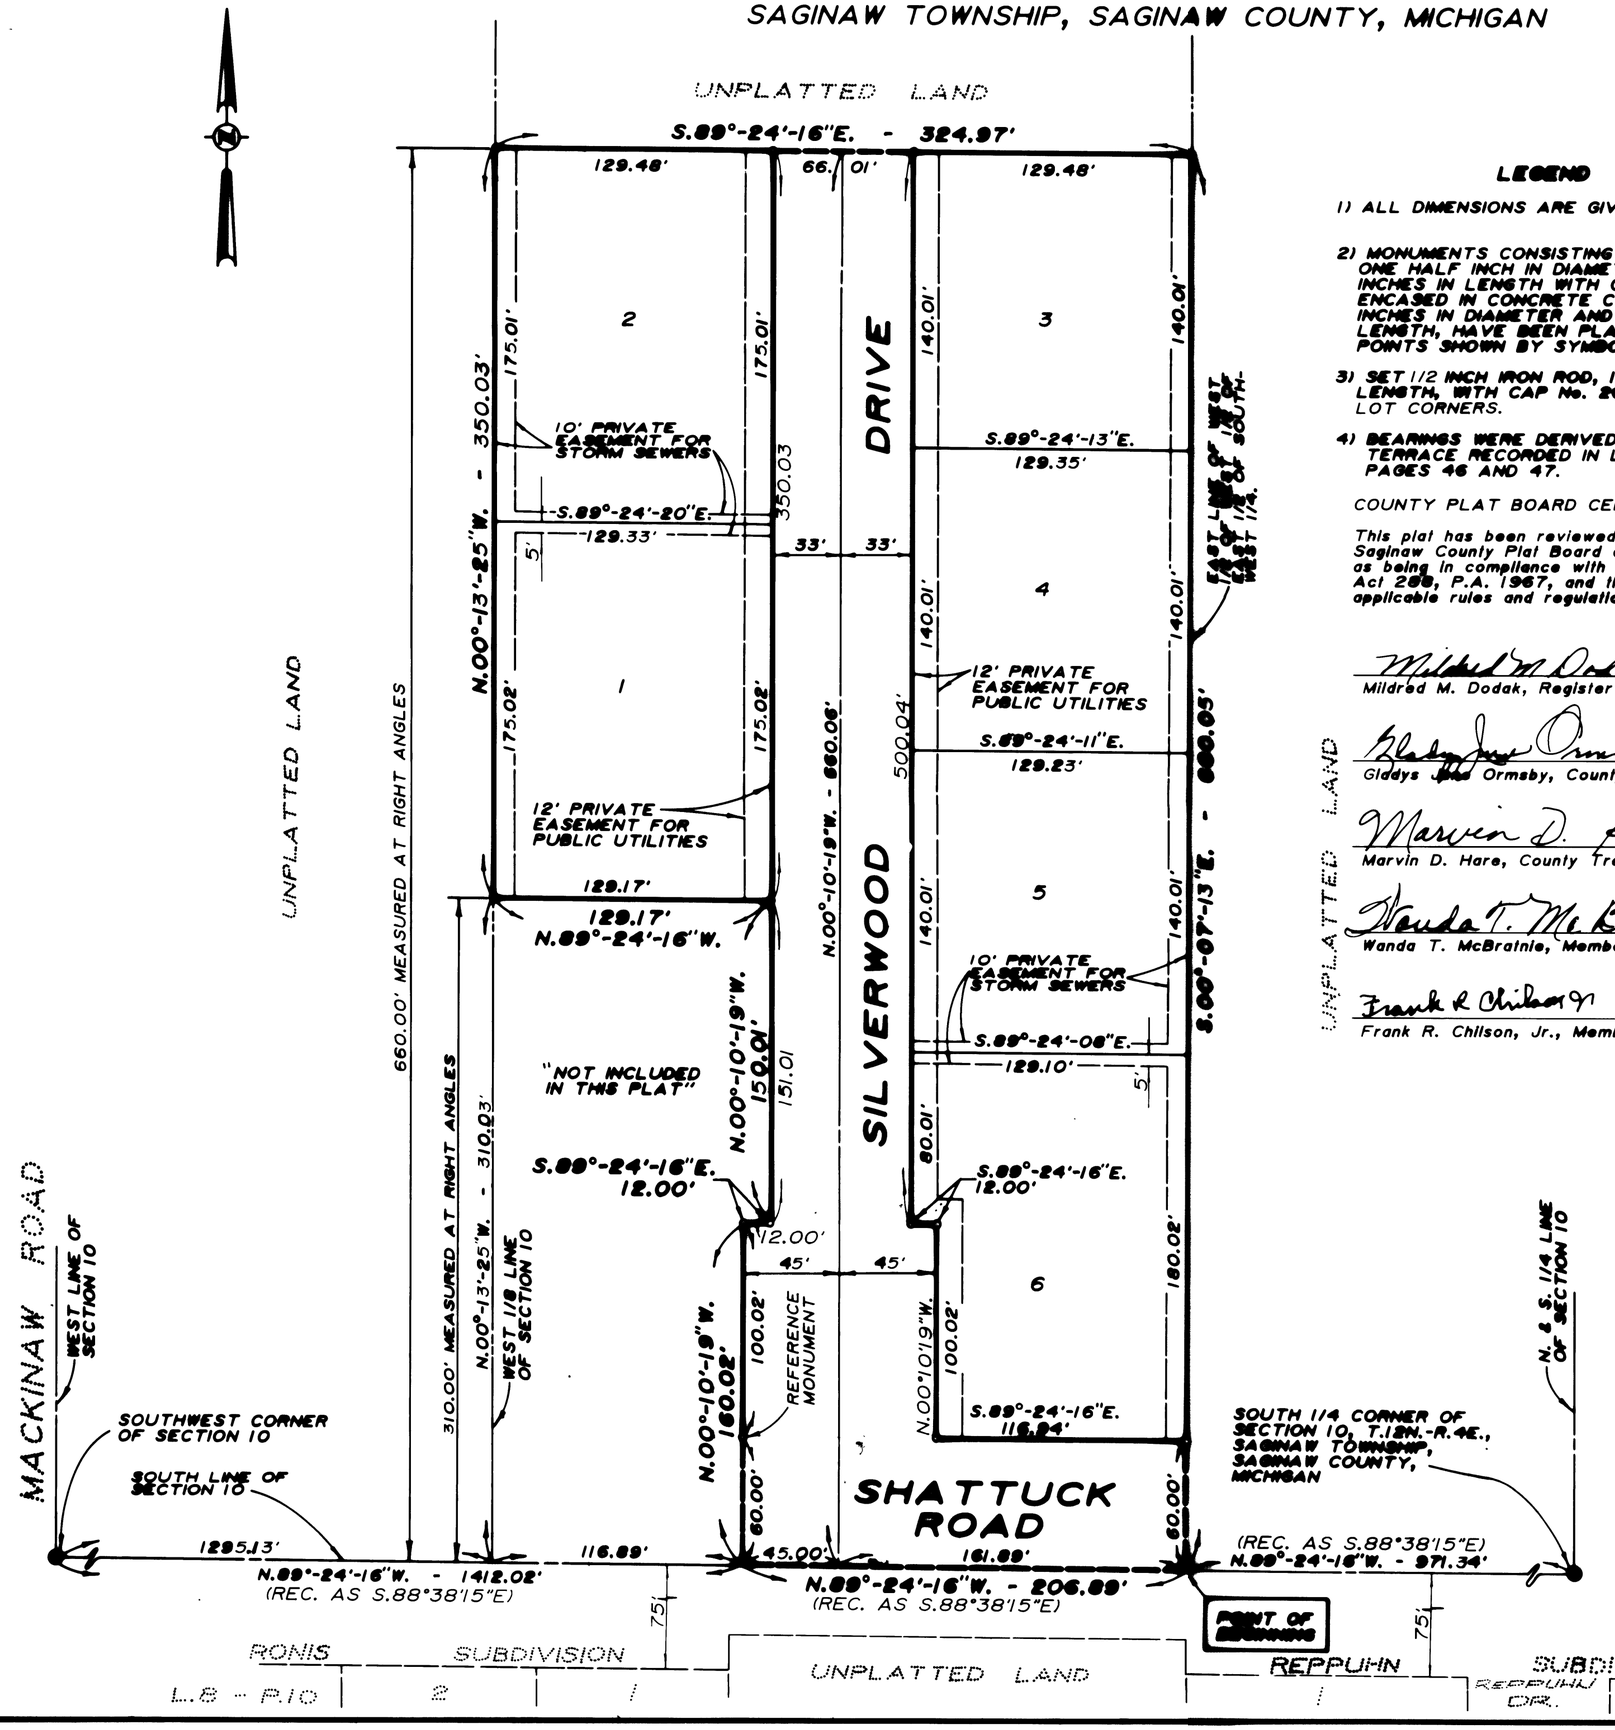

LEGEND

1) ALL DIMENSIONS ARE GIVEN IN FEET.

2) MONUMENTS CONSISTING OF IRON RODS ONE HALF INCH IN DIAMETER AND 36 INCHES IN LENGTH WITH CAP No. 26454, ENCASED IN CONCRETE CYLINDERS FOUR INCHES IN DIAMETER AND 36 INCHES IN LENGTH, HAVE BEEN PLACED AT ALL POINTS SHOWN BY SYMBOL "O".

3) SET 1/2 INCH IRON ROD, 18 INCHES IN LENGTH, WITH CAP No. 26454 AT ALL LOT CORNERS.

4) BEARINGS WERE DERIVED FROM HALLMARK TERRACE RECORDED IN LIBER 19, PAGES 46 AND 47.

COUNTY PLAT BOARD CERTIFICATE

This plat has been reviewed and is approved by the Saginaw County Plat Board on [illegible] 18, 1987, as being in compliance with all of the provisions of Act 288, P.A. 1967, and the Plat Board's applicable rules and regulations.

Mildred M. Dodak
Mildred M. Dodak, Register of Deeds, Chairman

Gladys Jane Ormsby
Gladys Jane Ormsby, County Clerk, Secretary

Marvin D. Hare
Marvin D. Hare, County Treasurer

Wanda T. McBratnie
Wanda T. McBratnie, Member, Board of Auditors

Frank R. Chilson
Frank R. Chilson, Jr., Member, Board of Auditors

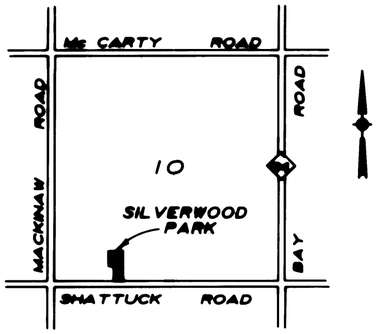

LOCATION MAP
NO SCALE

STATE OF MICHIGAN
BRIAN D. FERGUSON
No. 26454
LICENSED LAND SURVEYOR

Brian D Ferguson
BRIAN D FERGUSON
L.L.S. No. 26454