TARA HAVEN PARK

SECTION 15 - TOWNSHIP 12 NORTH - RANGE 4 EAST

SAGINAW TOWNSHIP - SAGINAW COUNTY - MICHIGAN

SCALE: 1 INCH = 100 FEET

0 100 200 300 400

ALL DIMENSIONS ARE GIVEN IN FEET AND DECIMALS THEREOF

SPICER ENGINEERING COMPANY
SAGINAW, MICHIGAN
1965

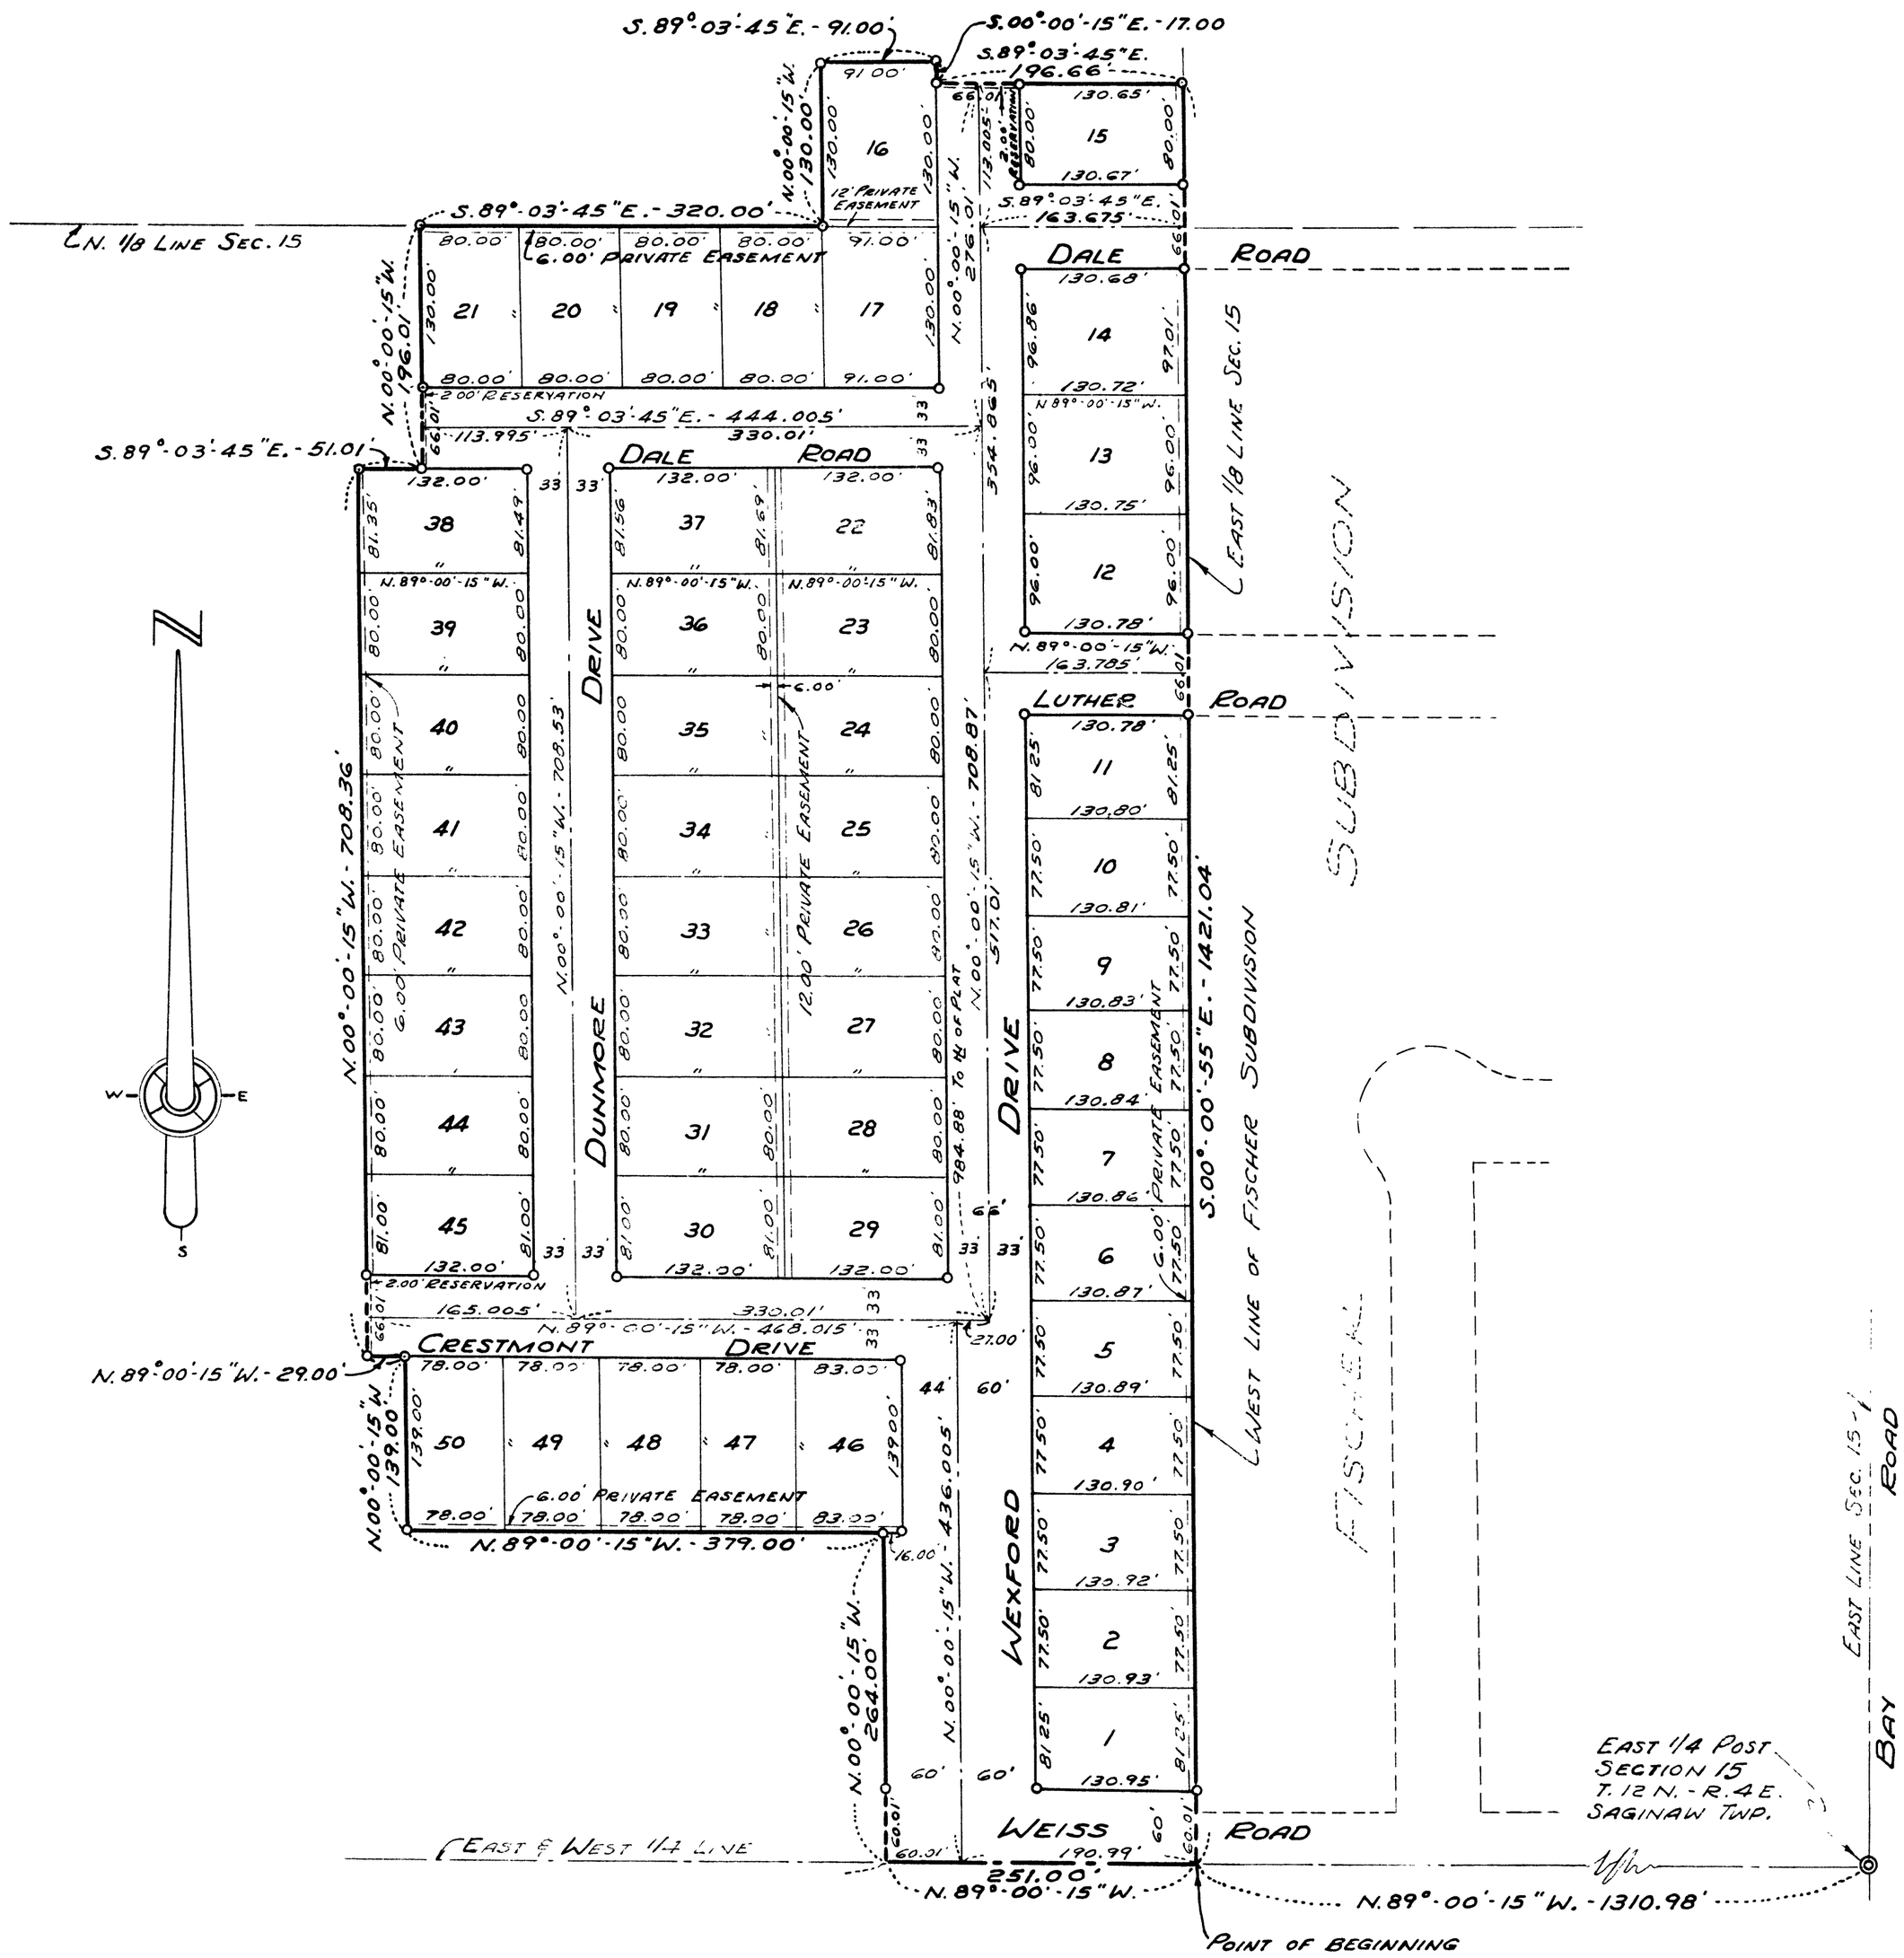

7403

REGISTER'S OFFICE
SAGINAW COUNTY, MICHIGAN } ss
RECEIVED FOR RECORD THIS 14th
DAY OF May A. D. 1965 AT
5:00 O'CLOCK P.M. AND RECORDED
IN LIBER 14 OF Plats PAGE 47 & 48
Kathryn J. Page REGISTER

Liber 14 Page 47

Liber 14 Page 48