THE MEADOWS SOUTH

PART OF THE NORTHWEST 1/4 OF SECTION 9, T.12N.-R.4E., SAGINAW TOWNSHIP, SAGINAW COUNTY, MICHIGAN

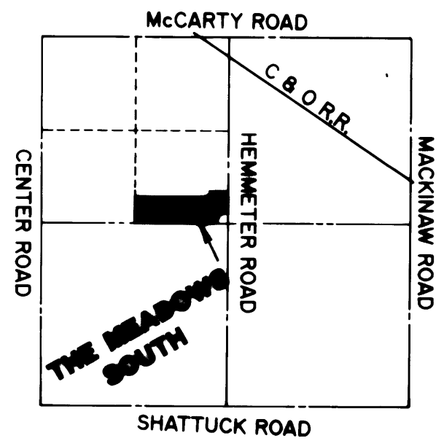

VICINITY MAP
NO SCALE

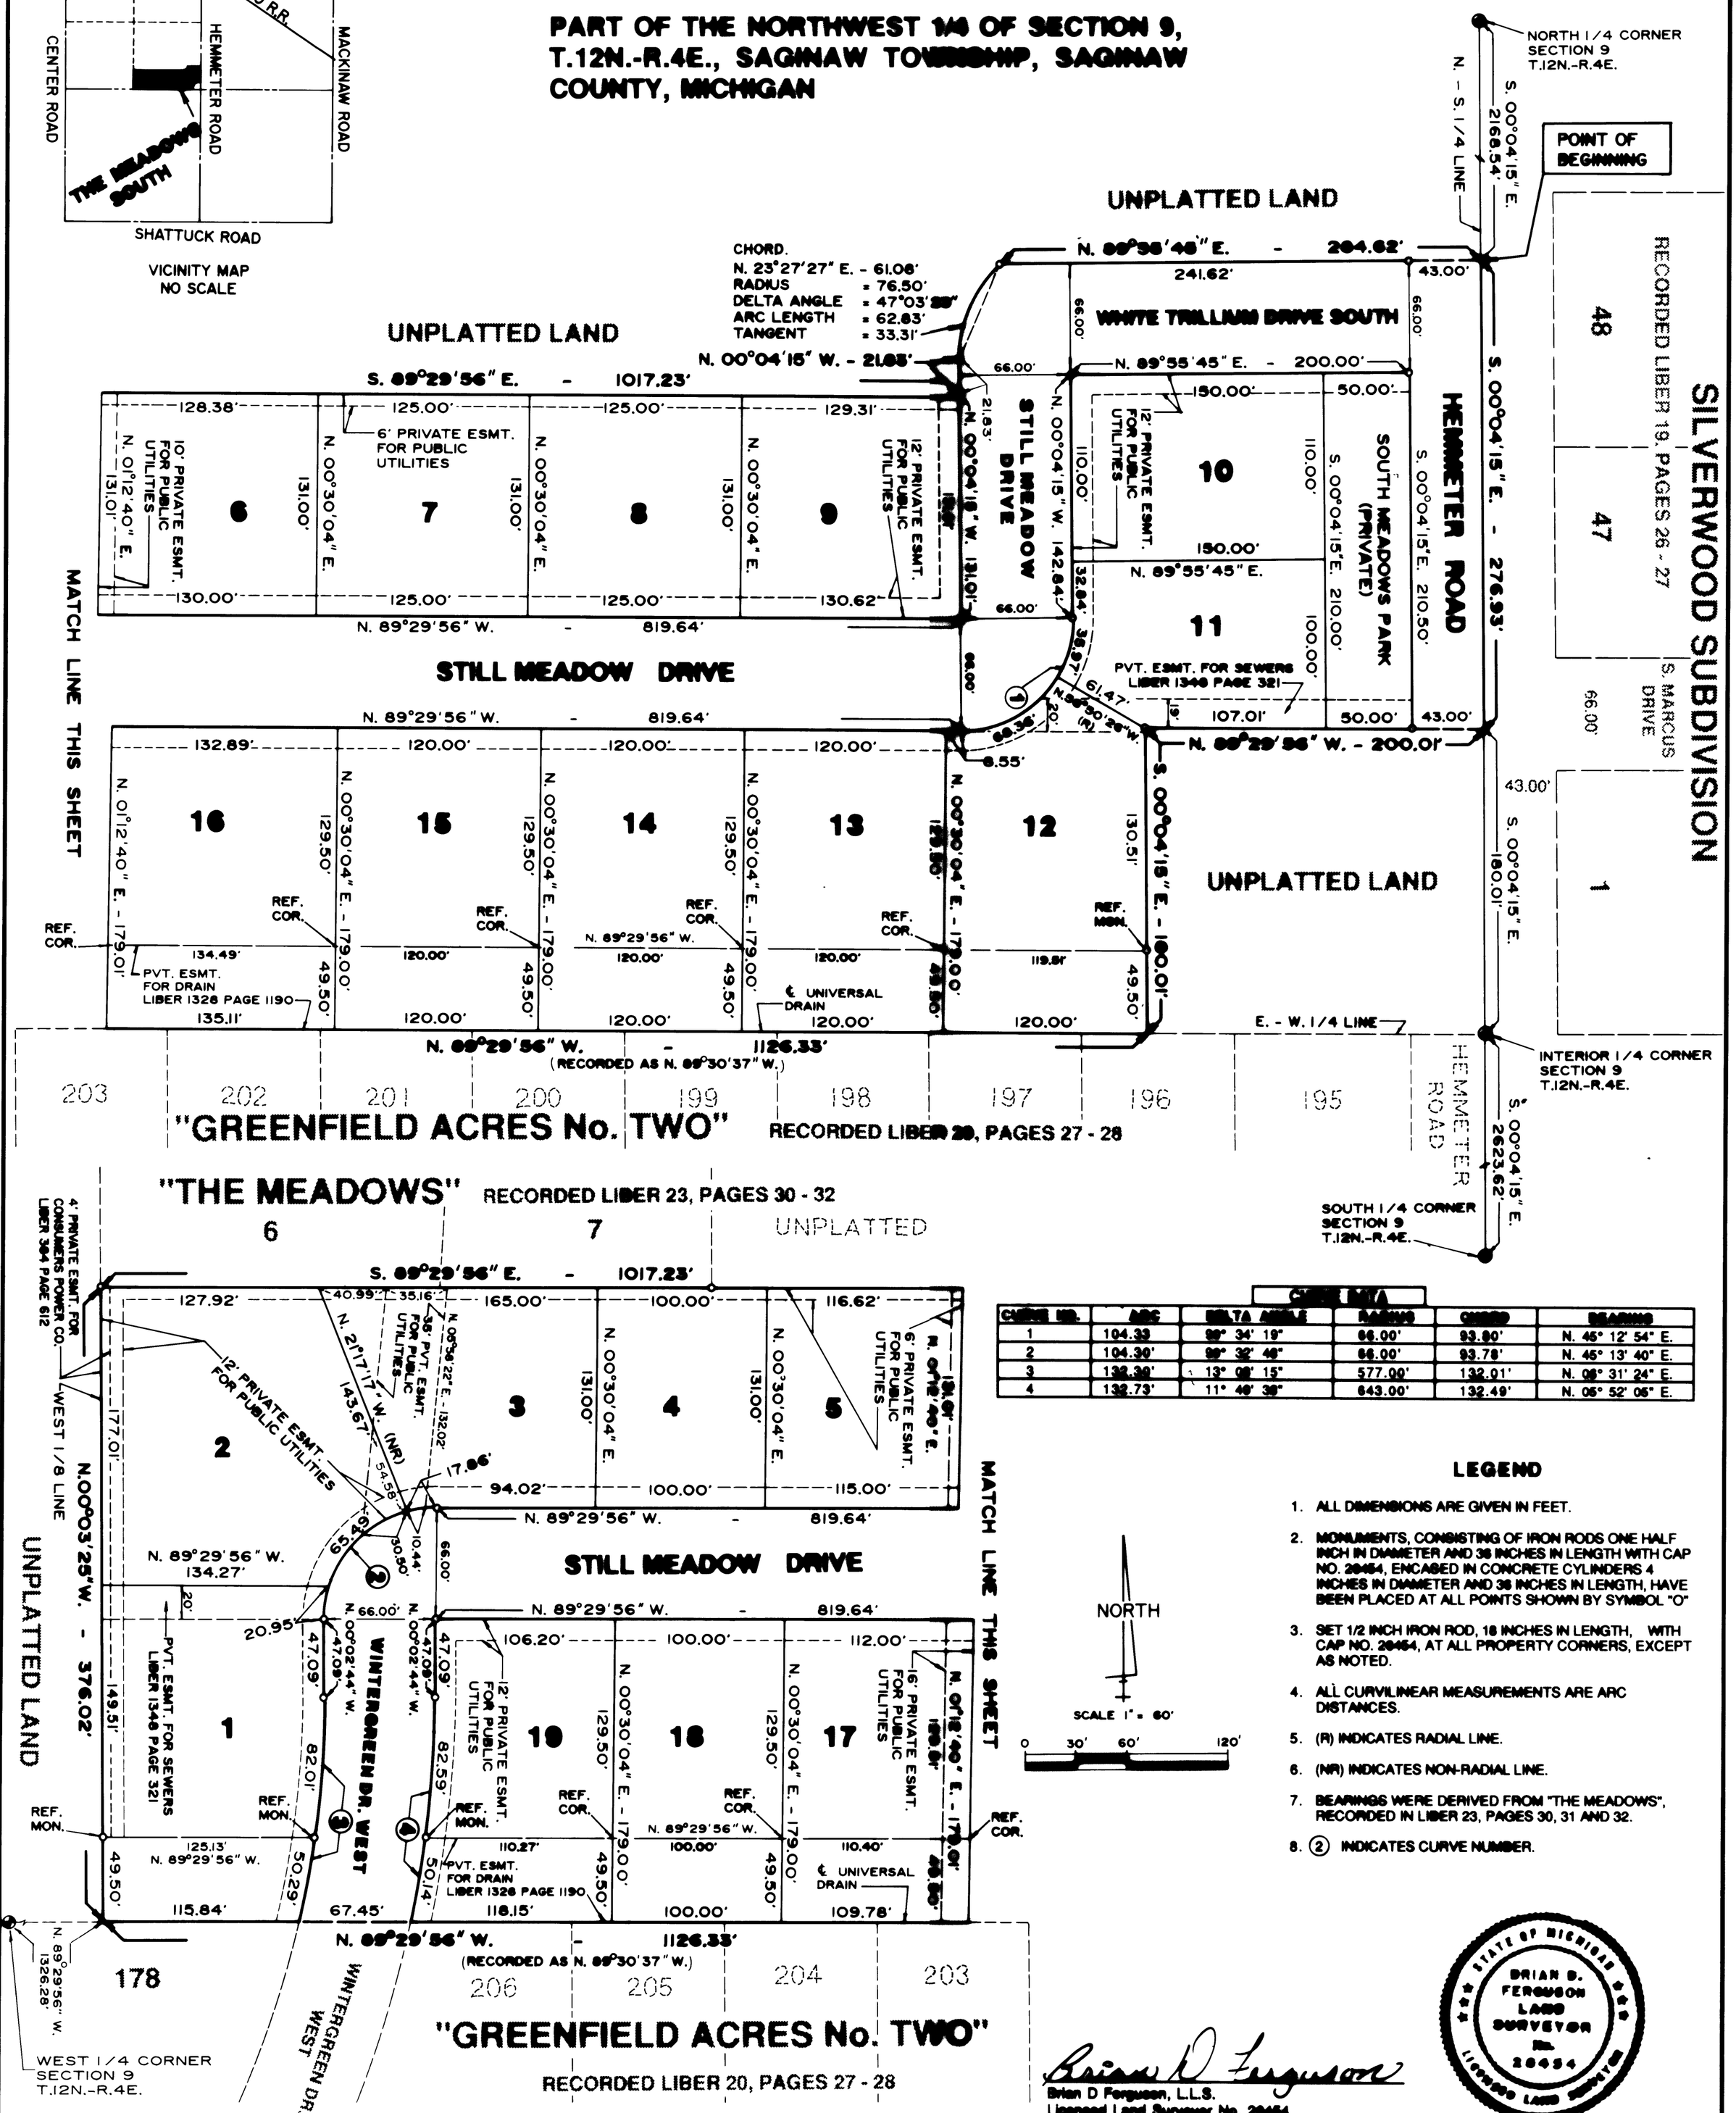

CURVE DATA					
CURVE NO.	ARC	DELTA ANGLE	RADIUS	CHORD	BEARING
1	104.33	89° 34' 19"	66.00'	93.90'	N. 45° 12' 54" E.
2	104.30'	89° 32' 46"	66.00'	93.78'	N. 45° 13' 40" E.
3	132.30'	13° 08' 15"	577.00'	132.01'	N. 06° 31' 24" E.
4	132.73'	11° 49' 39"	643.00'	132.49'	N. 05° 52' 05" E.

LEGEND

1. ALL DIMENSIONS ARE GIVEN IN FEET.
2. MONUMENTS, CONSISTING OF IRON RODS ONE HALF INCH IN DIAMETER AND 36 INCHES IN LENGTH WITH CAP NO. 28454, ENCASED IN CONCRETE CYLINDERS 4 INCHES IN DIAMETER AND 36 INCHES IN LENGTH, HAVE BEEN PLACED AT ALL POINTS SHOWN BY SYMBOL "O"
3. SET 1/2 INCH IRON ROD, 18 INCHES IN LENGTH, WITH CAP NO. 28454, AT ALL PROPERTY CORNERS, EXCEPT AS NOTED.
4. ALL CURVILINEAR MEASUREMENTS ARE ARC DISTANCES.
5. (R) INDICATES RADIAL LINE.
6. (NR) INDICATES NON-RADIAL LINE.
7. BEARINGS WERE DERIVED FROM "THE MEADOWS", RECORDED IN LIBER 23, PAGES 30, 31 AND 32.
8. (2) INDICATES CURVE NUMBER.

Brian D Ferguson
Brian D Ferguson, L.L.S.
Licensed Land Surveyor No. 28454

STATE OF MICHIGAN
BRIAN D. FERGUSON
LAND SURVEYOR
No. 28454
LICENSED LAND SURVEYOR