WOODSIDE PARK

SECTION 12 - TOWNSHIP 12 NORTH - RANGE 3 EAST

SAGINAW TOWNSHIP - SAGINAW COUNTY - MICHIGAN

SCALE: 1 INCH = 60 FEET

0 50 100 150 200

ALL DIMENSIONS ARE GIVEN IN FEET AND DECIMALS THEREOF

SPICER ENGINEERING COMPANY
SAGINAW, MICHIGAN
1965

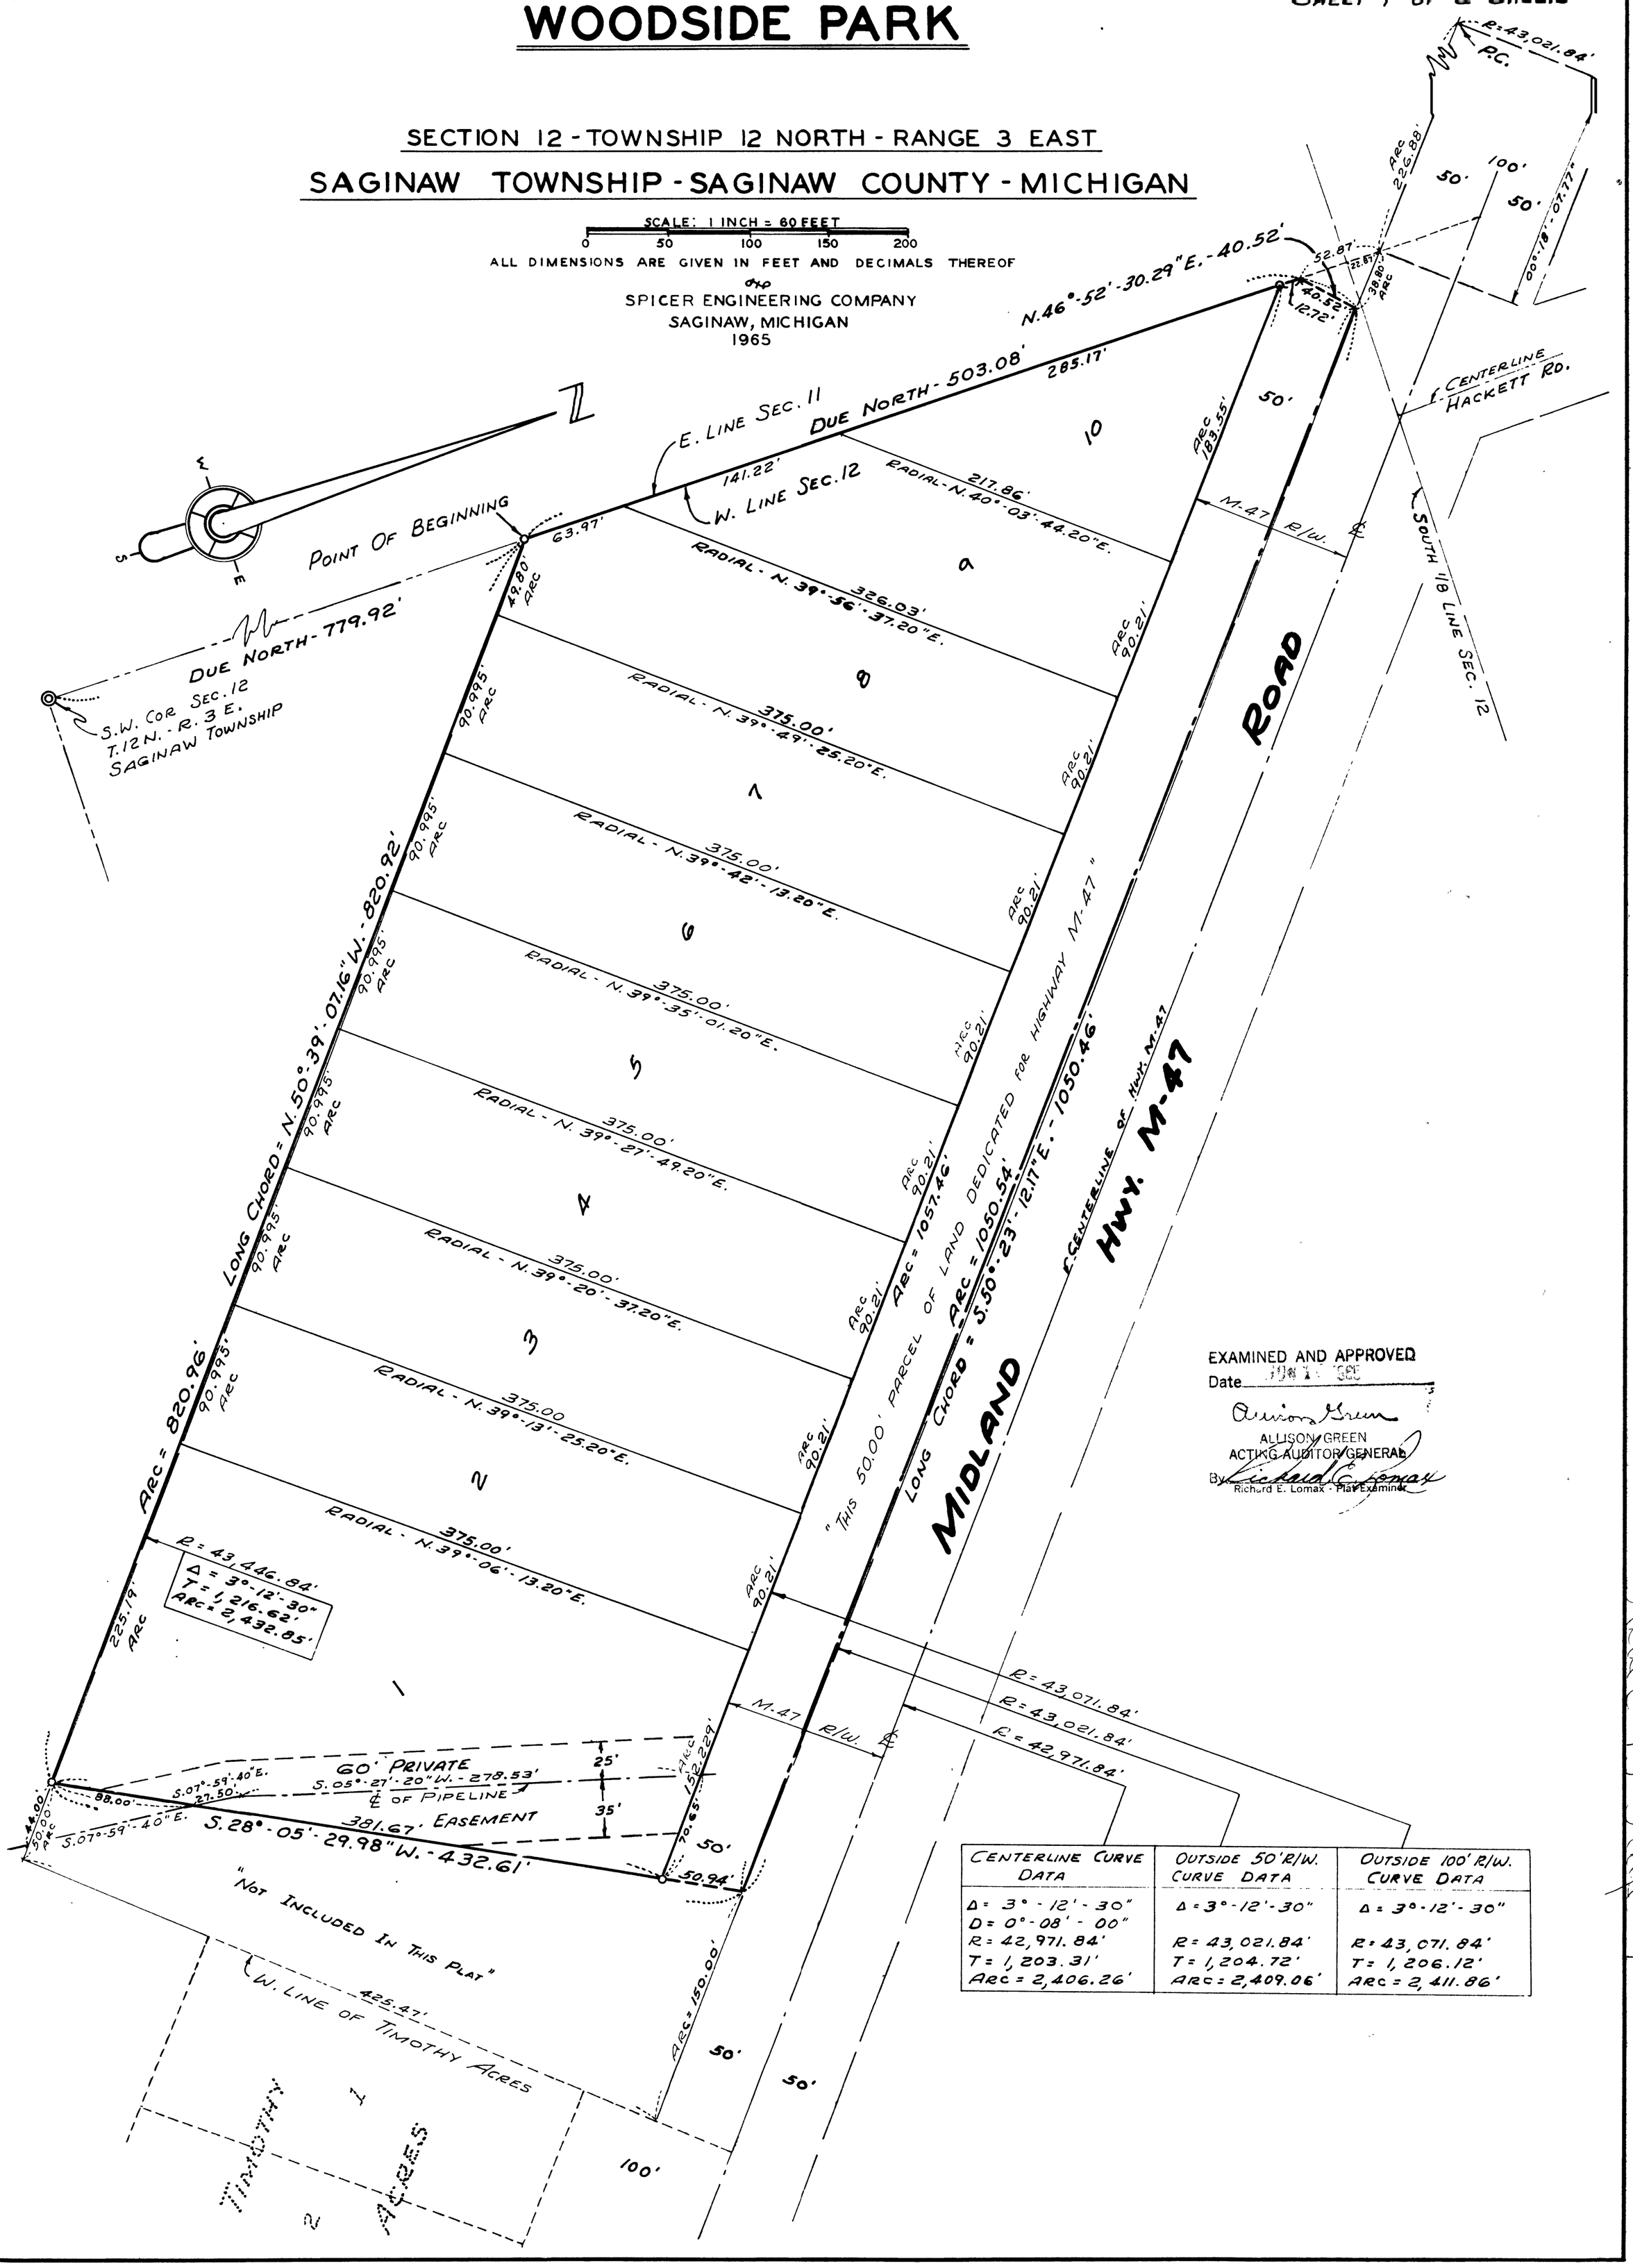

CENTERLINE CURVE DATA	OUTSIDE 50' R/W. CURVE DATA	OUTSIDE 100' R/W. CURVE DATA
Δ = 3°-12'-30"	Δ = 3°-12'-30"	Δ = 3°-12'-30"
D = 0°-08'-00"		
R = 42,971.84'	R = 43,021.84'	R = 43,071.84'
T = 1,203.31'	T = 1,204.72'	T = 1,206.12'
ARC = 2,406.26'	ARC = 2,409.06'	ARC = 2,411.86'

EXAMINED AND APPROVED
Date JUN 1 1965
Allison Green
ALLISON GREEN
ACTING AUDITOR GENERAL
By Richard E. Lomax
Richard E. Lomax - Plat Examiner