EDWARD MEYER AND SON PLAT NUMBER ONE

SECTION TEN – TOWNSHIP TWELVE NORTH – RANGE FOUR EAST

SAGINAW TOWNSHIP – SAGINAW COUNTY – MICHIGAN

EXAMINED AND APPROVED
Date AUG 3 1954
John B. Martin,
AUDITOR GENERAL
By D. J. MacElroy
Plat Engineer

SCALE - 1-INCH = 200 FEET
0 100 200 400 600 800

All dimensions are given in feet and decimals thereof

THE FRANCIS ENGINEERING COMPANY
SAGINAW – MICHIGAN

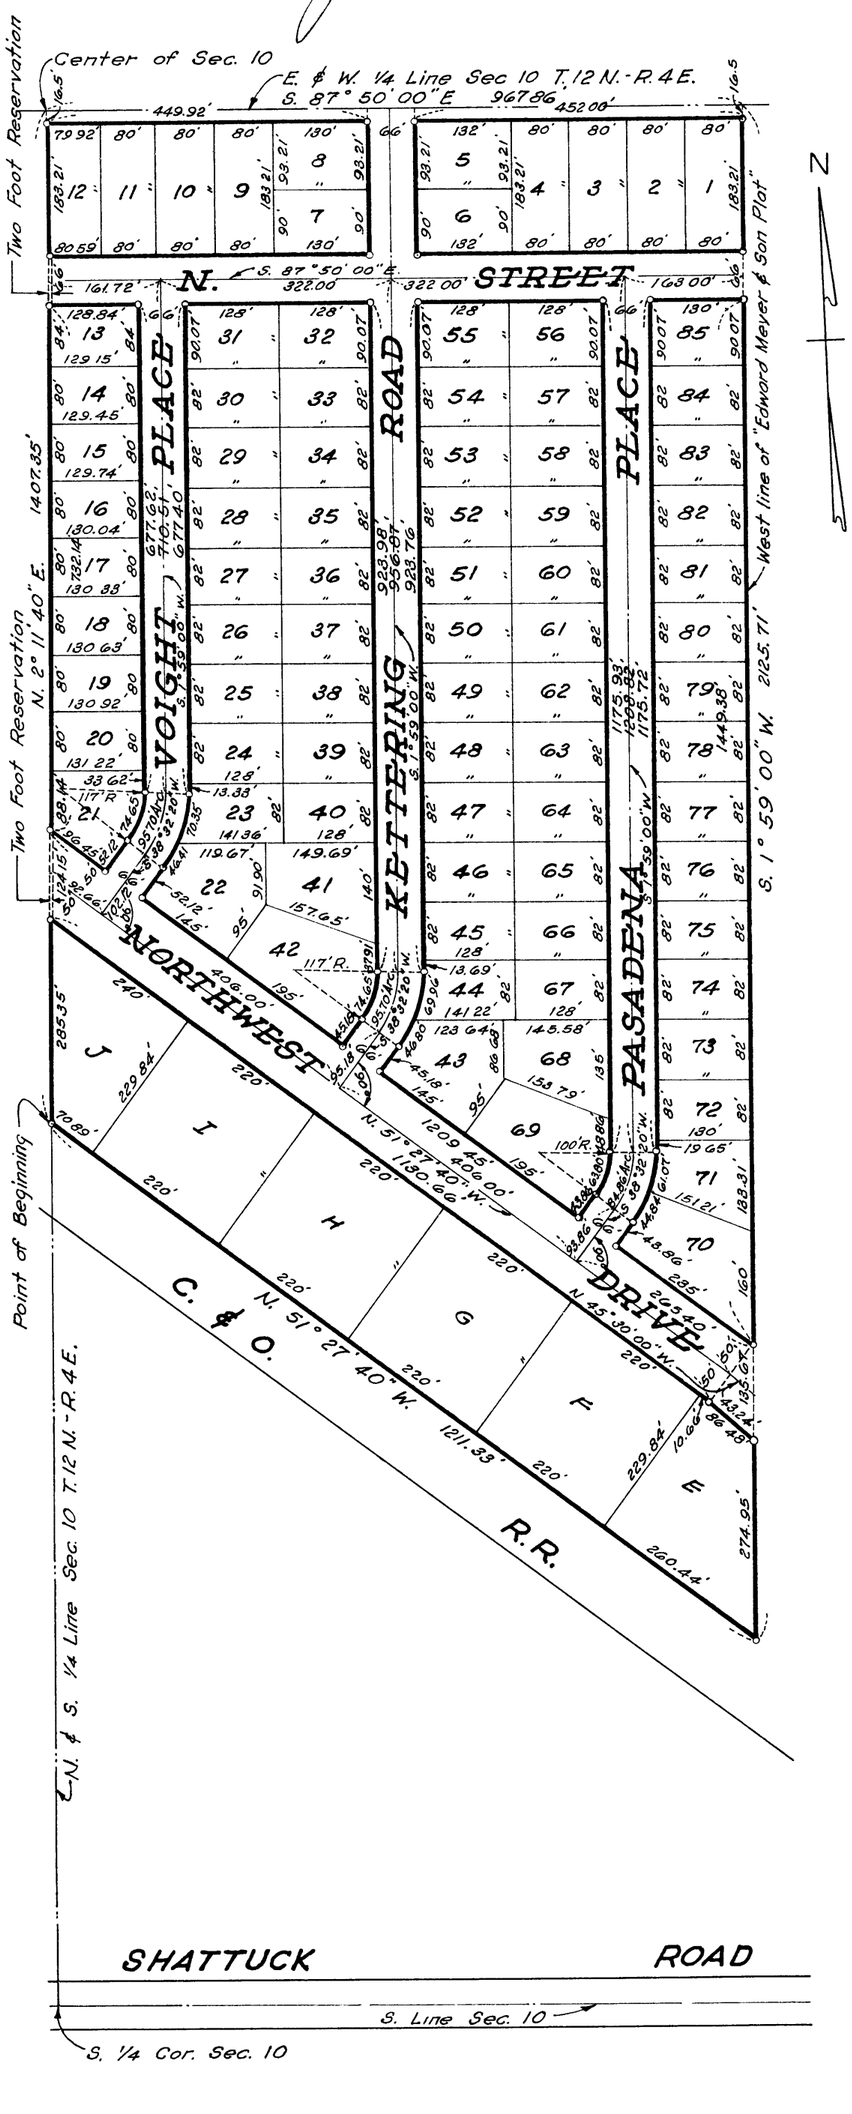

DEDICATION

KNOW ALL MEN BY THESE PRESENTS, That we, Edward Meyer and Son, Incorporated, of Saginaw, Michigan, Michigan Corporation by Edward Meyer, Sr., President, and William B. Ruff, Secretary, also Perry C. Voight and Mattie Voight, his wife, all as proprietors, have caused the land in the annexed plat to be surveyed, laid out and platted, to be known as "EDWARD MEYER AND SON PLAT NUMBER ONE", SECTION TEN - TOWNSHIP TWELVE NORTH - RANGE FOUR EAST - S. E. M. - SAGINAW TOWNSHIP - SAGINAW COUNTY - MICHIGAN.", and that the drive, lanes, roads and streets shown on said plat be hereby dedicated to the use of the public, however, excepting those streets designated as "Two Foot Reservation", such lands to be deemed to be dedicated tentatively to such time as the adjacent thereto are dedicated in the following manner:

Signed and Sealed in Presence of
Barbara Ruff
George W. Francis

Edward Meyer, Sr., President
William B. Ruff, Secretary
Perry C. Voight
Henry H. Voight
Mattie Voight
Mattie Voight

ACKNOWLEDGMENT

STATE OF MICHIGAN } ss.
COUNTY OF SAGINAW }

On this 3rd day of August A.D. 1954, before me, Edward H. Meyer Jr. Notary Public in and for said County, appeared the above named Edward Meyer, Sr., and William B. Ruff, to me personally known, who being each by me duly sworn did say that they are the persons described in and who executed the annexed instrument as Parties of the First Part, and Perry C. Voight and Mattie Voight, his wife, as Parties of the Second Part, and acknowledged that they executed the same as their free act and deed.

Note: Name Corrected on Plat.

Edward H. Meyer Jr.
Notary Public, Saginaw County, Mich.
My Commission Expires June 5, 1958

DESCRIPTION

The land embraced in the annexed plat of "EDWARD MEYER AND SON PLAT NUMBER ONE", SECTION TEN - TOWNSHIP TWELVE NORTH - RANGE FOUR EAST - S. E. M. - SAGINAW TOWNSHIP - SAGINAW COUNTY - MICHIGAN", is described as follows, to-wit: Beginning at the East and West 1/4 line of said Section 10, at a point which is North 2°-11'-40" East, along said East and West 1/4 line, 1407.35' from the South 1/4 corner of said Section 10; thence North 87°-50'-00" East, along said East and West 1/4 line, 322.00' to the West line of "Edward Meyer & Son Plat"; thence South 1°-59'-00" West, along said West line, 2125.