MACKINAW WOODS NUMBER THREE

PART OF THE SOUTHEAST ¼ OF SECTION 4, T.12N.-R.4E.

SAGINAW TOWNSHIP, SAGINAW COUNTY, MICHIGAN

SPICER ENGINEERING COMPANY
SAGINAW, MICHIGAN
1973

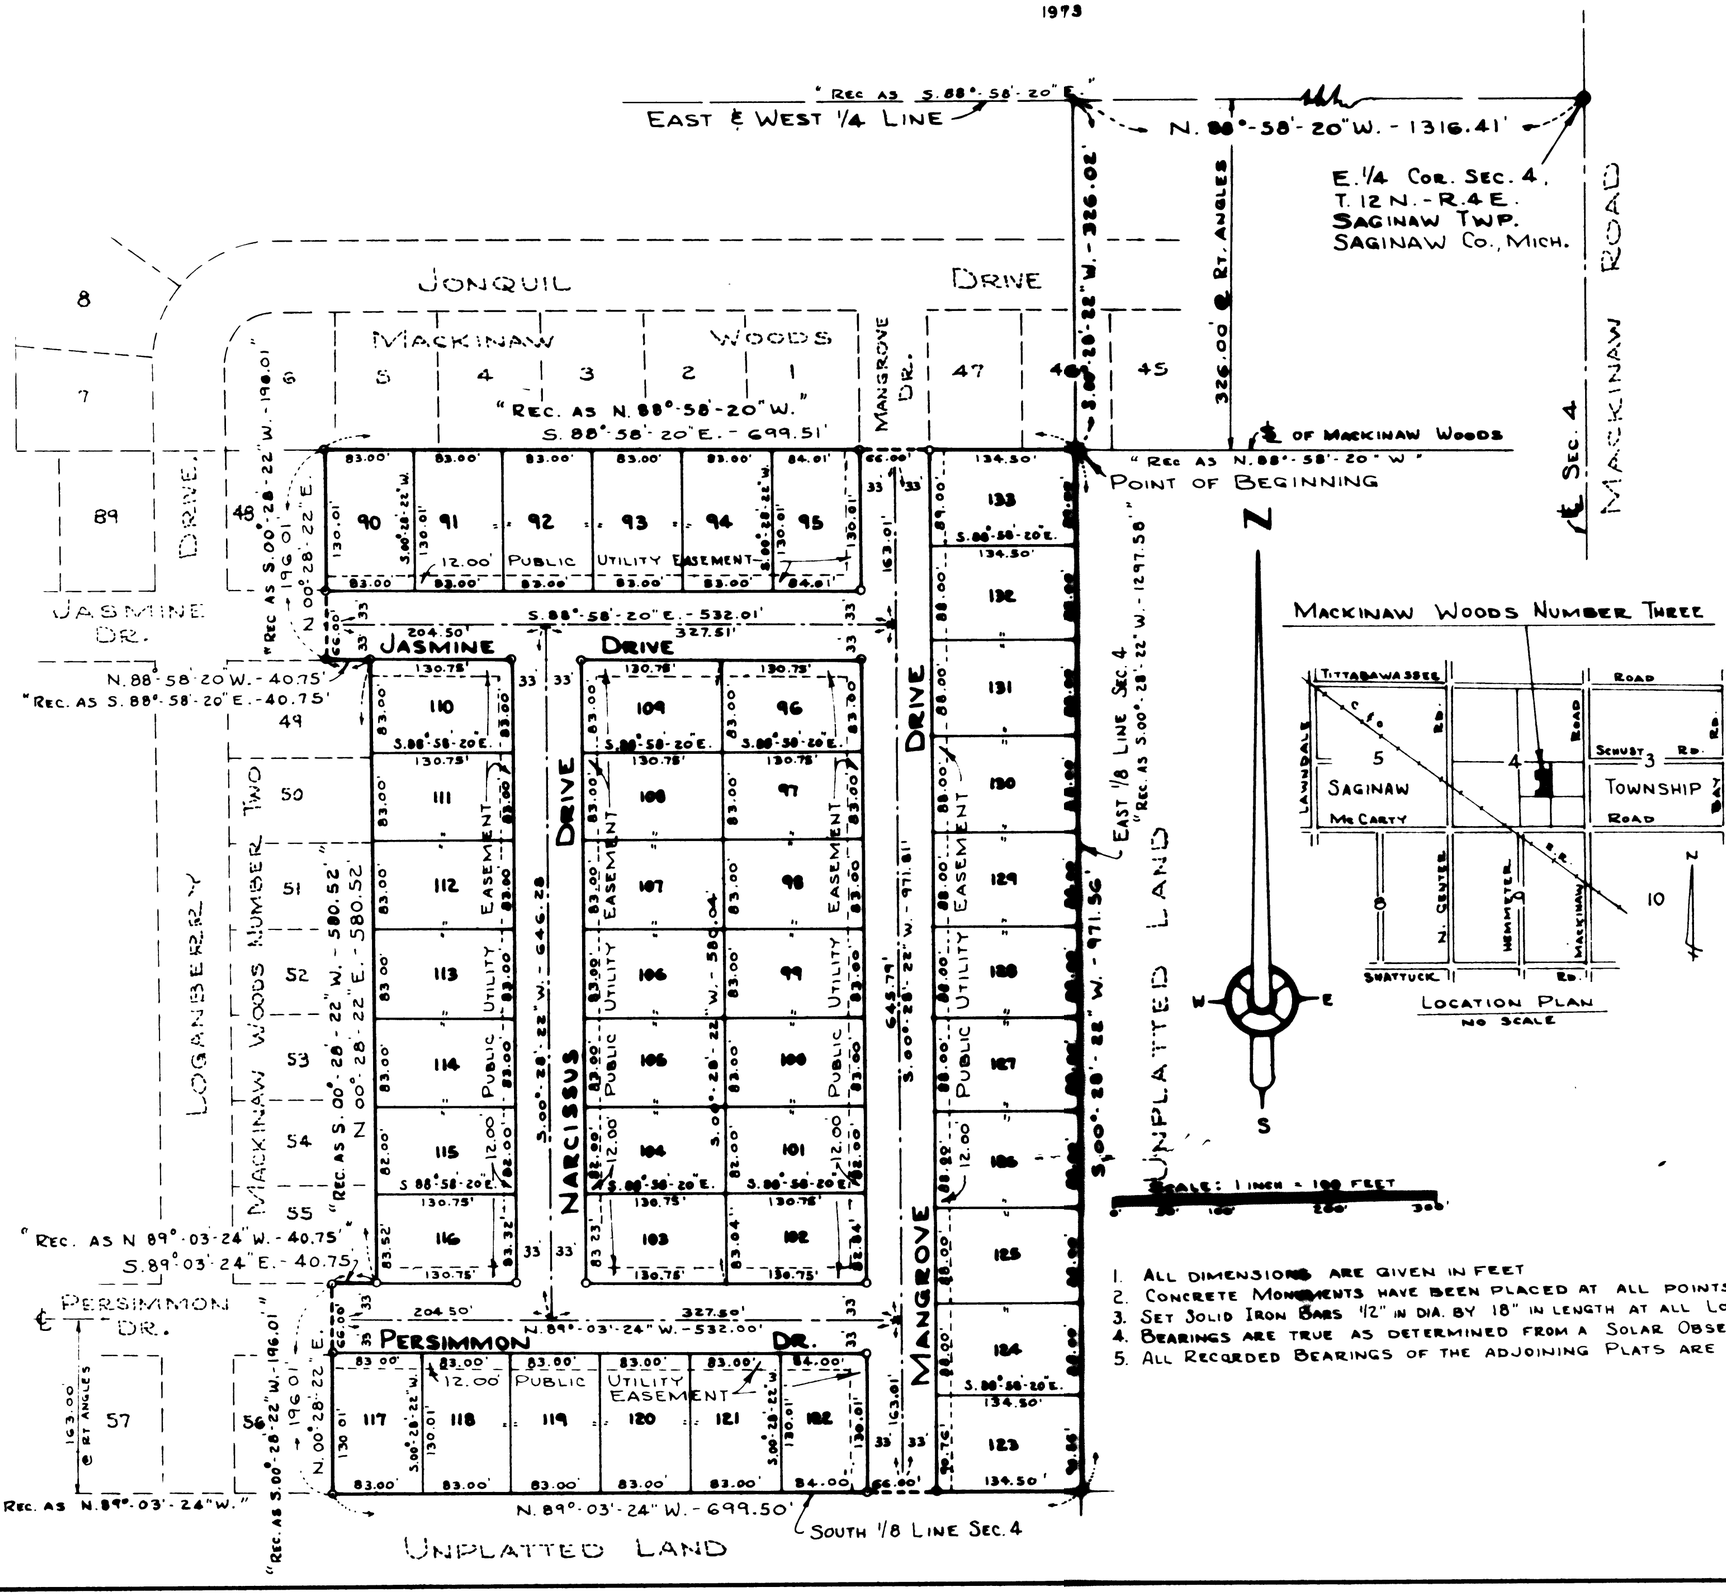

SCALE: 1 INCH = 100 FEET

1. ALL DIMENSIONS ARE GIVEN IN FEET
2. CONCRETE MONUMENTS HAVE BEEN PLACED AT ALL POINTS MARKED "O"
3. SET SOLID IRON BARS ½" IN DIA. BY 18" IN LENGTH AT ALL LOT CORNERS
4. BEARINGS ARE TRUE AS DETERMINED FROM A SOLAR OBSERVATION ON 2-5-68
5. ALL RECORDED BEARINGS OF THE ADJOINING PLATS ARE SHOWN HEREON.