OLDE ENGLISH VILLAGE

PART OF THE SOUTHEAST 1/4 OF SECTION 5, T.12 N. - R.4E.

SAGINAW TOWNSHIP, SAGINAW COUNTY, MICHIGAN

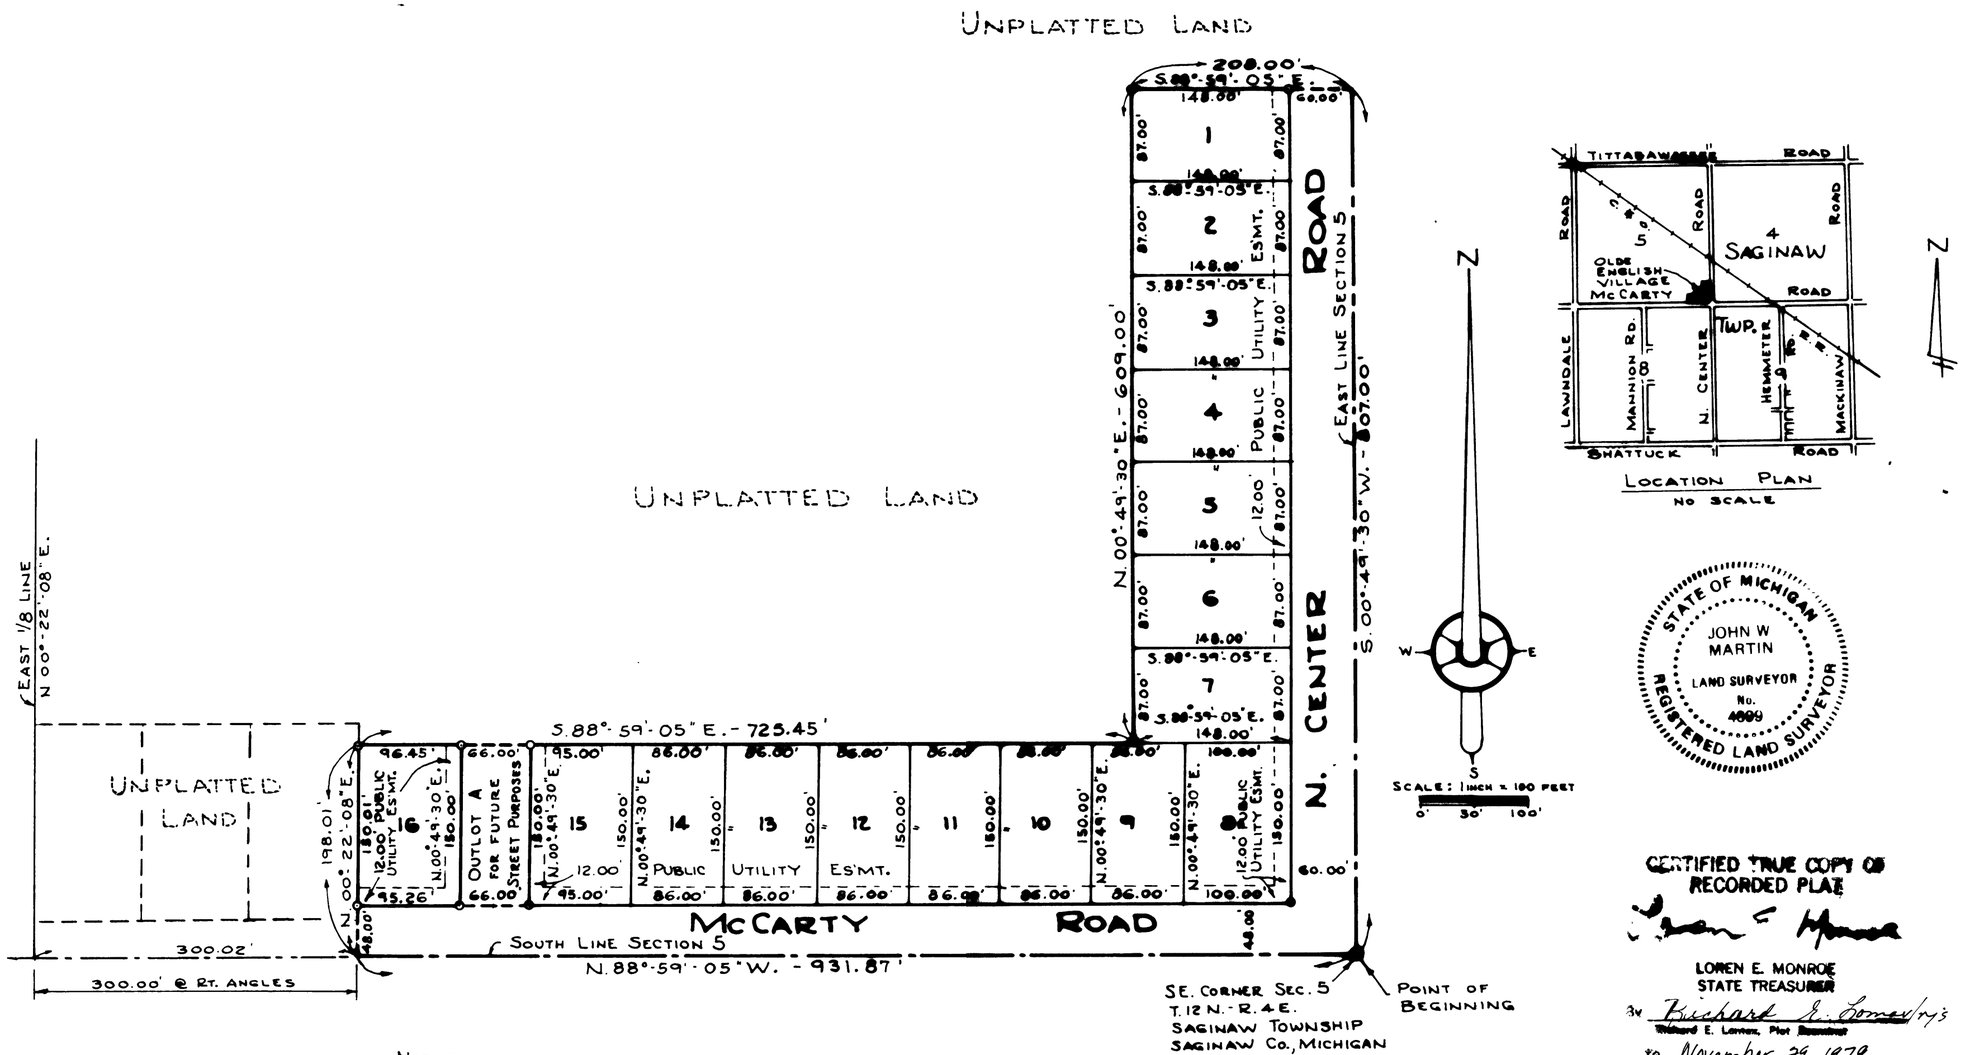

STATE OF MICHIGAN
JOHN W MARTIN
LAND SURVEYOR
No. 4899
REGISTERED LAND SURVEYOR

CERTIFIED TRUE COPY OF RECORDED PLAT

LOREN E. MONROE
STATE TREASURER

By Richard E. Lomax/rjs
Richard E. Lomax, Plat Examiner

On November 29, 1979

NOTE:

1. ALL DIMENSIONS ARE GIVEN IN FEET
2. CONCRETE MONUMENTS HAVE BEEN PLACED AT ALL POINTS MARKED "O"
3. SET SOLID IRON BARS 1/2" IN DIA. BY 18" IN LENGTH AT ALL LOT CORNERS
4. BEARINGS WERE DERIVED FROM THE PLAT OF BEVERLY HEIGHTS RECORDED IN LIBER 20, PAGES 37 AND 38.